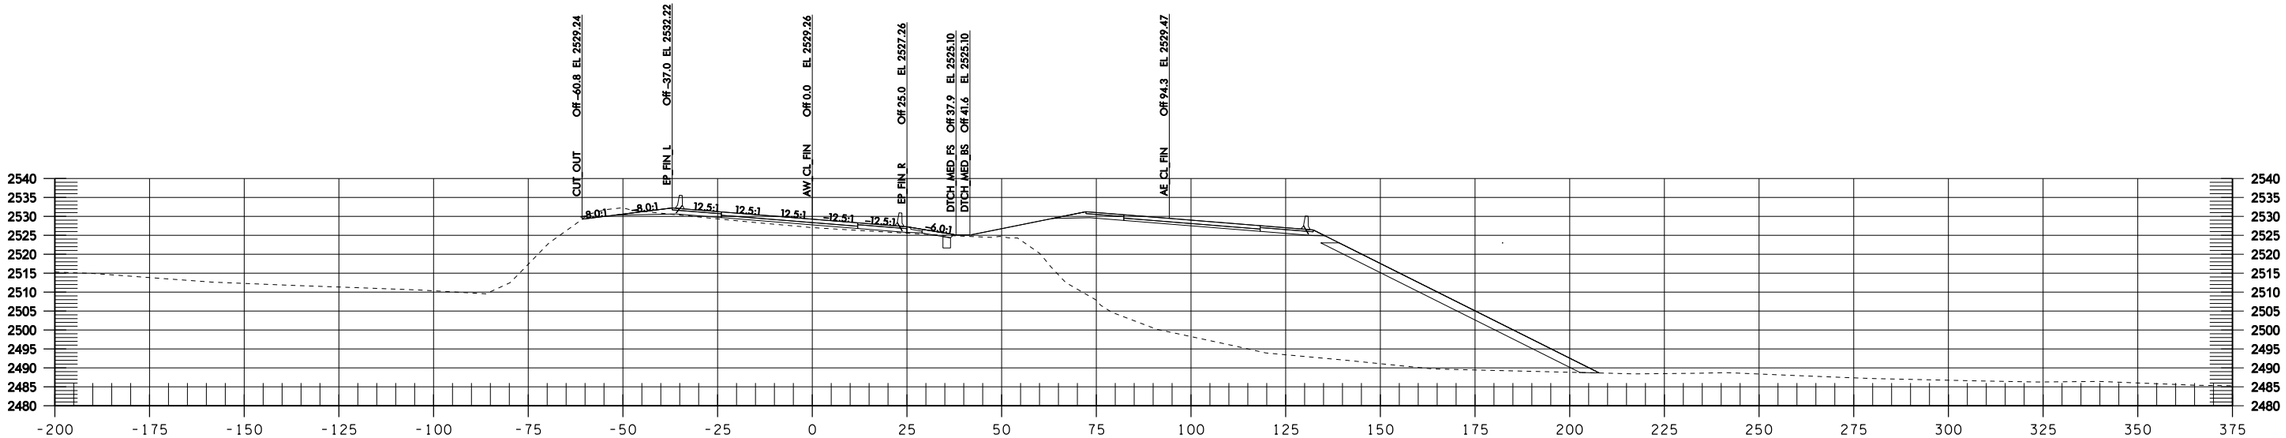

AW 101+00

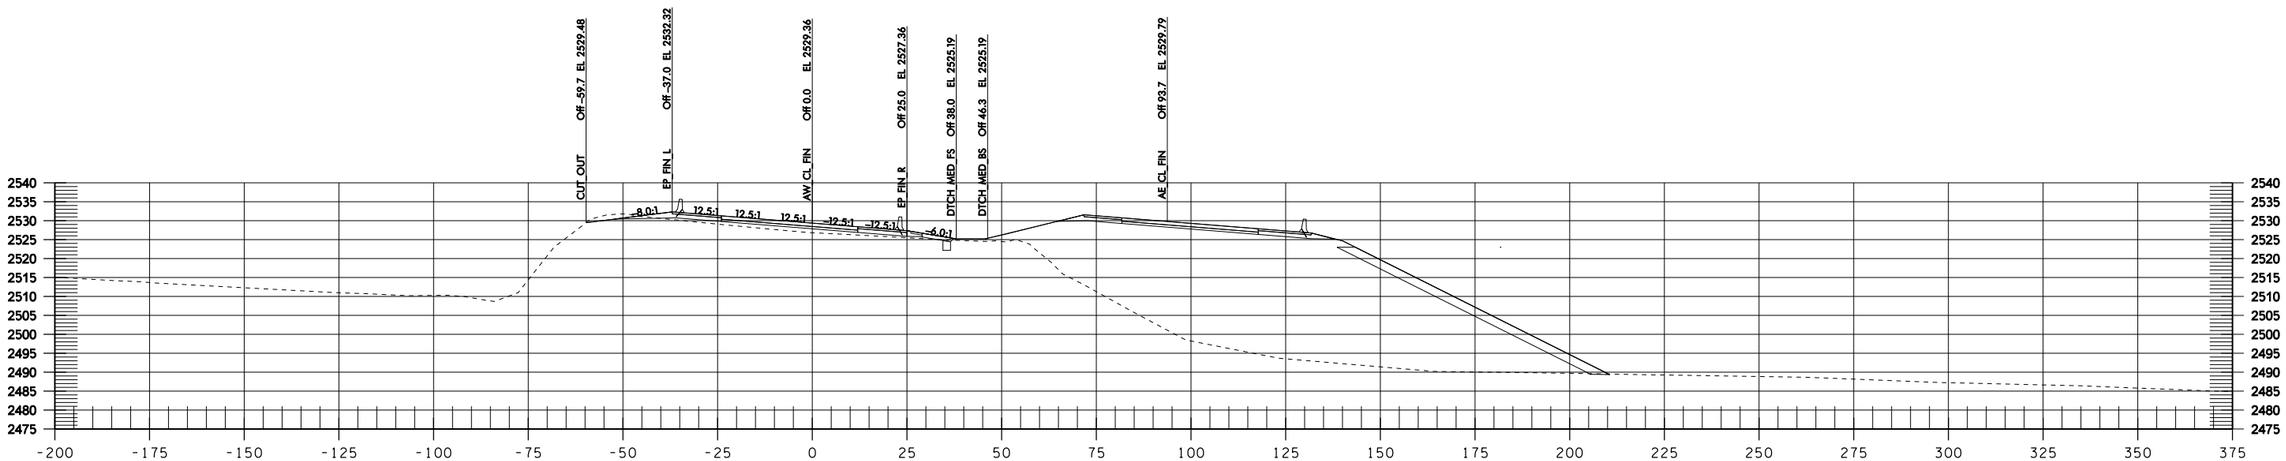

AW 100+50

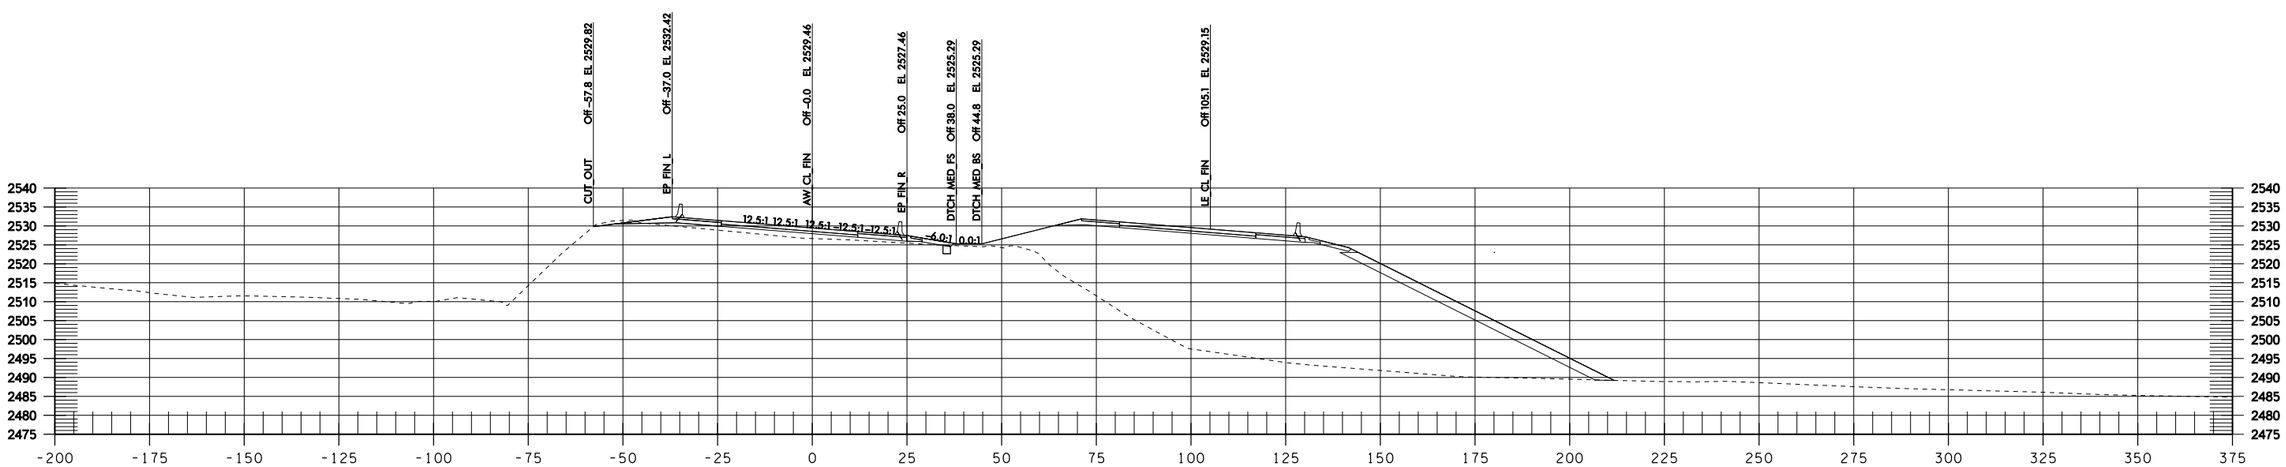

AW 100+00

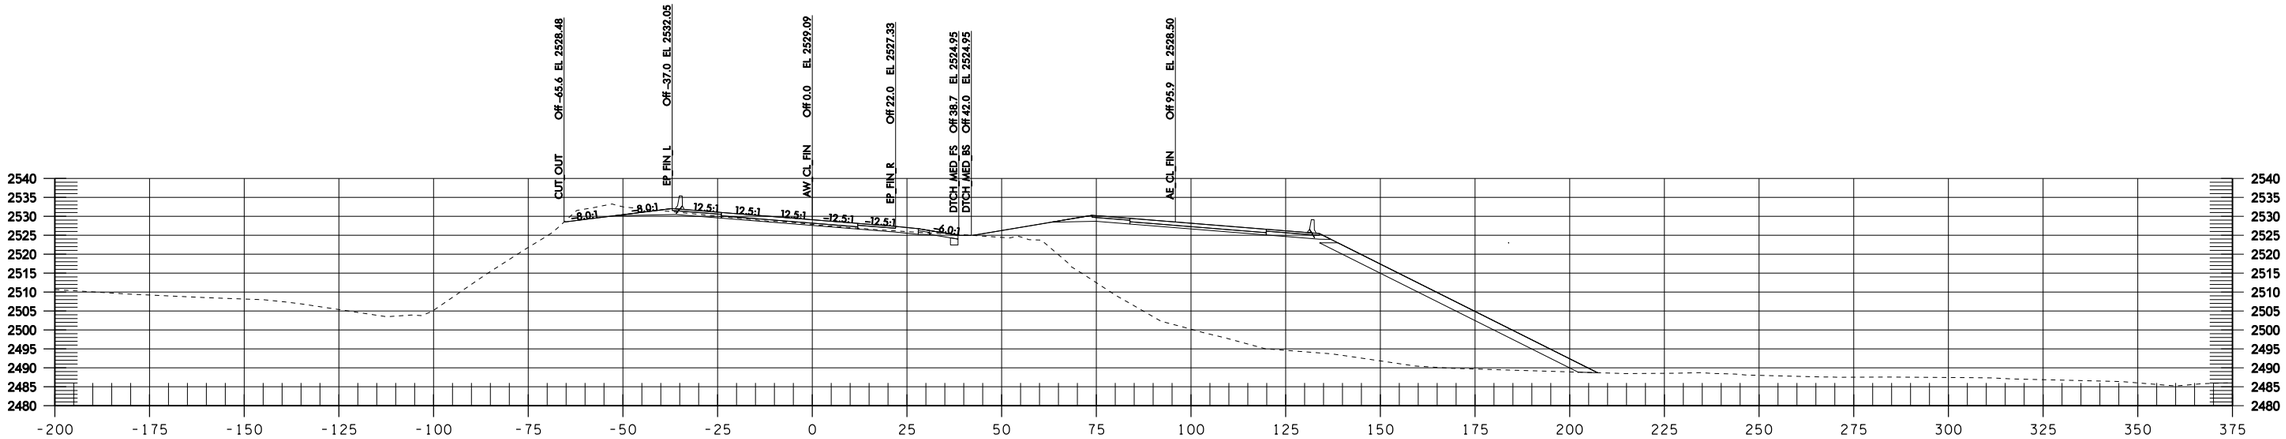

AW 102+50

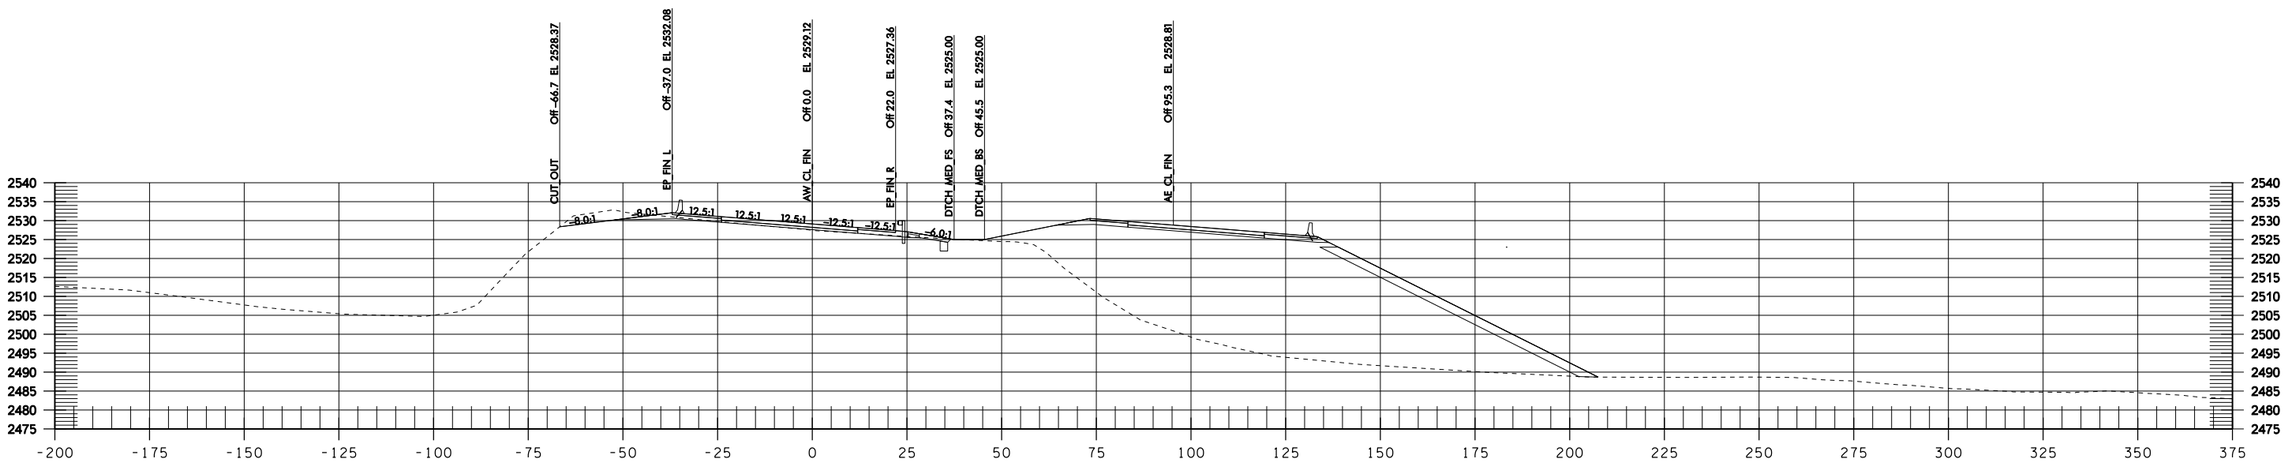

AW 102+00

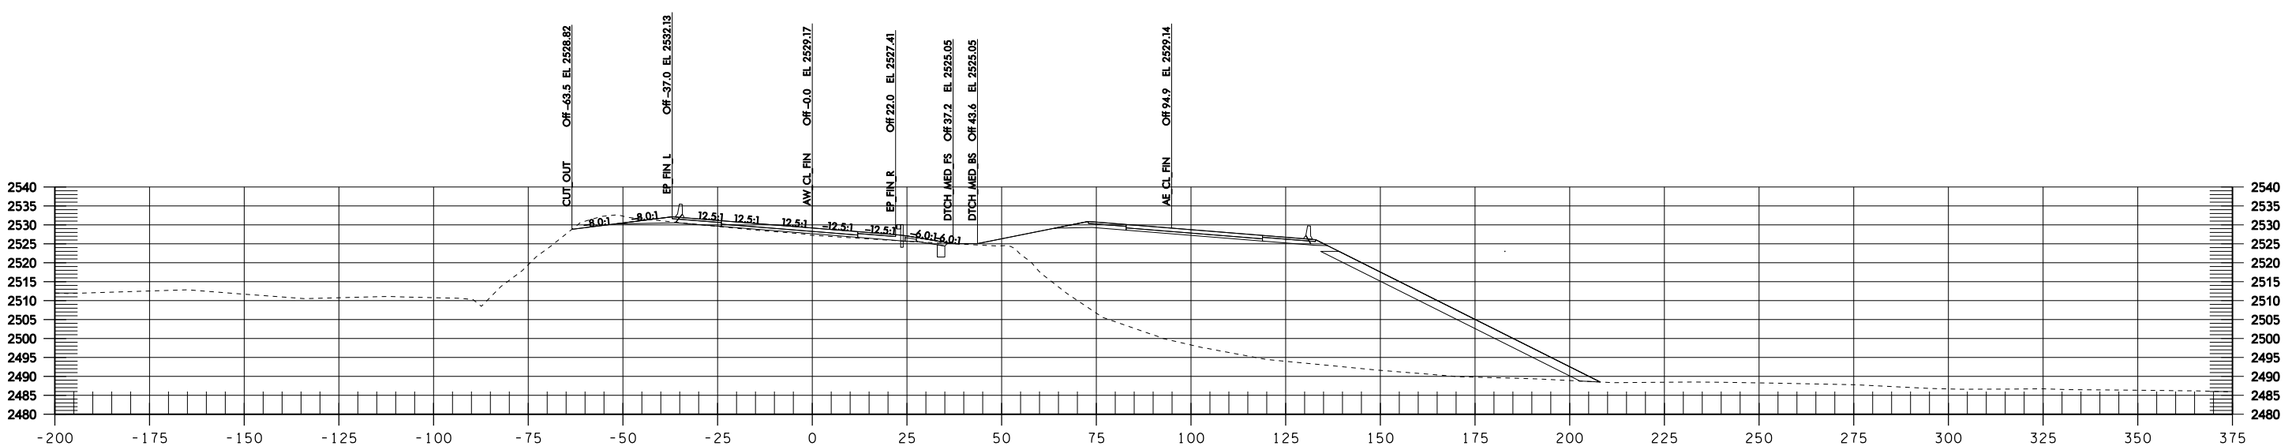

AW 101+50

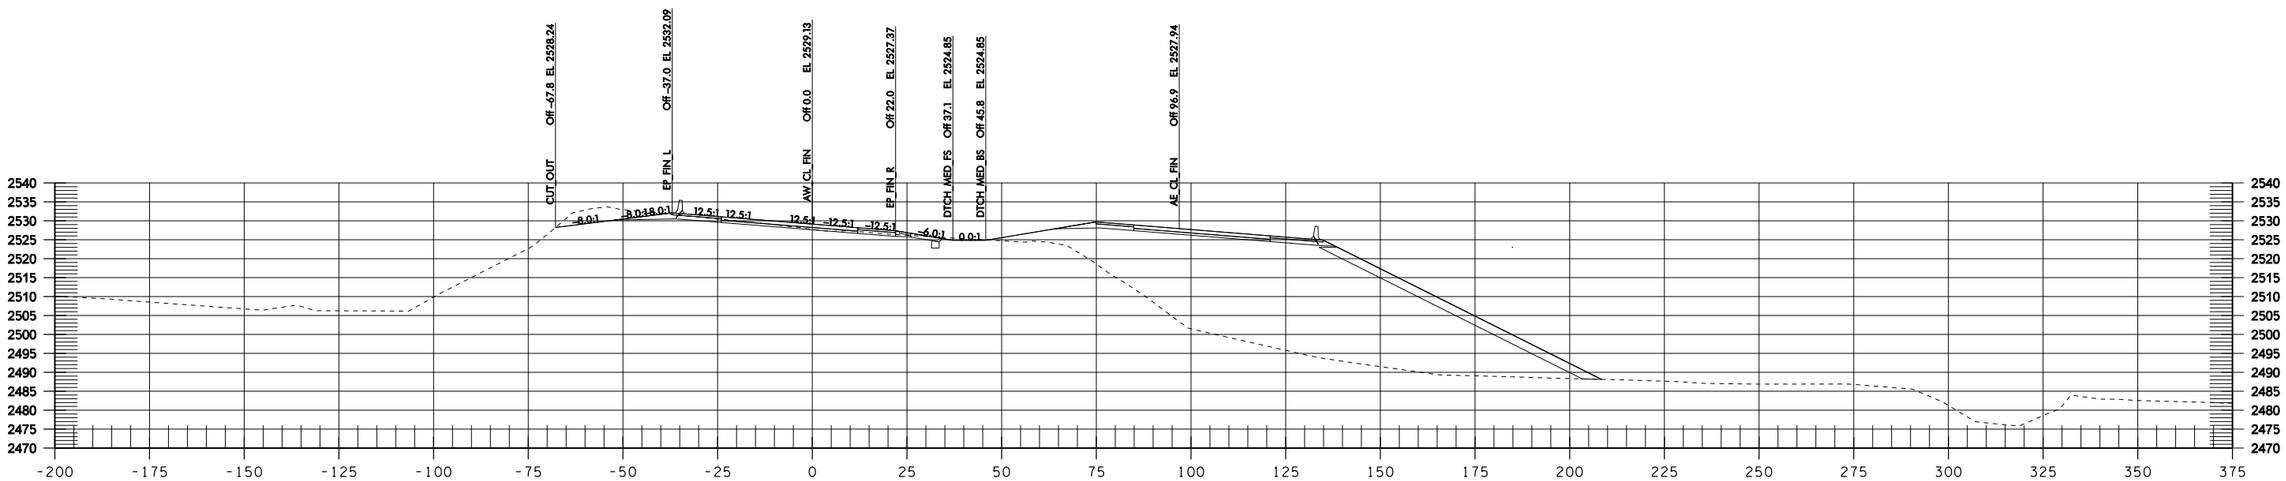

AW 103+50

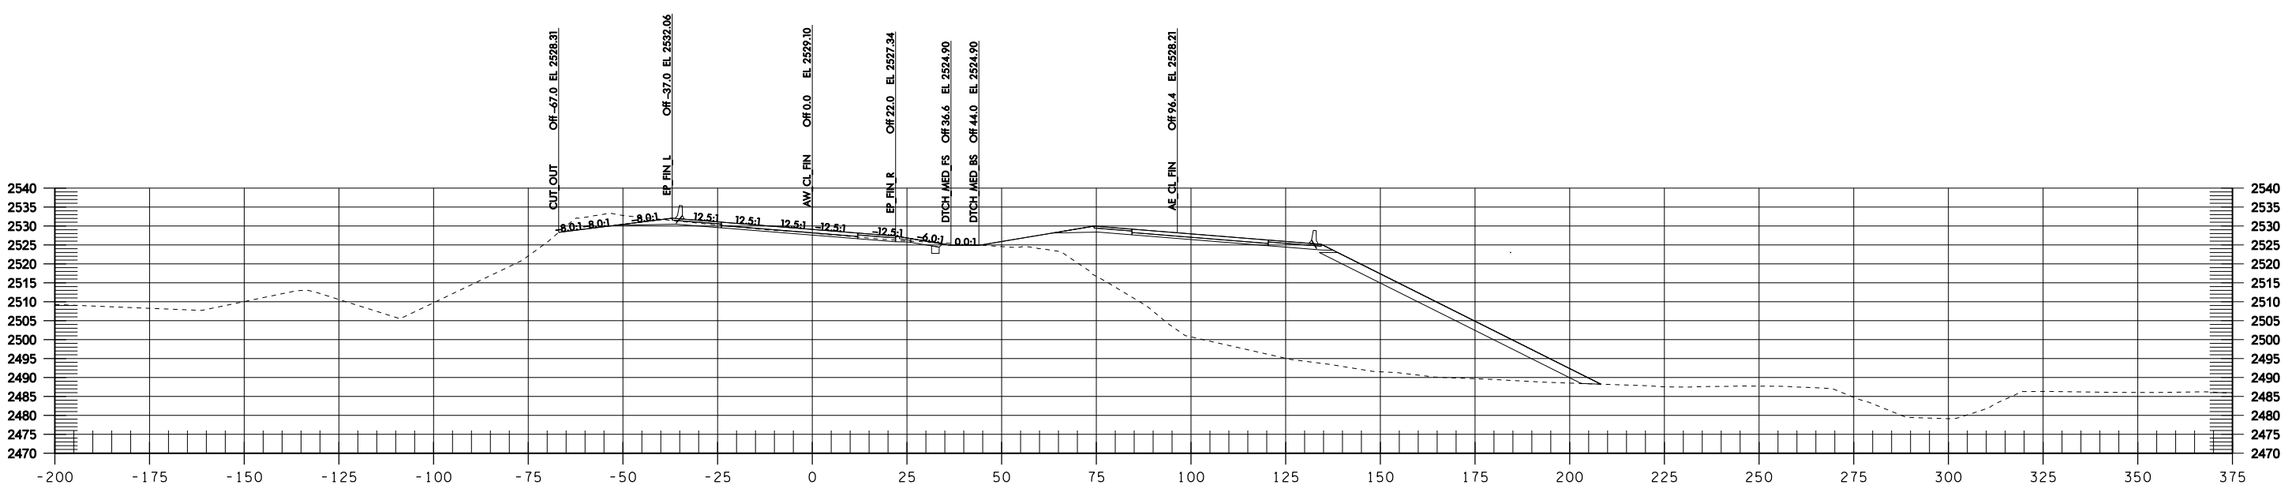

AW 103+00

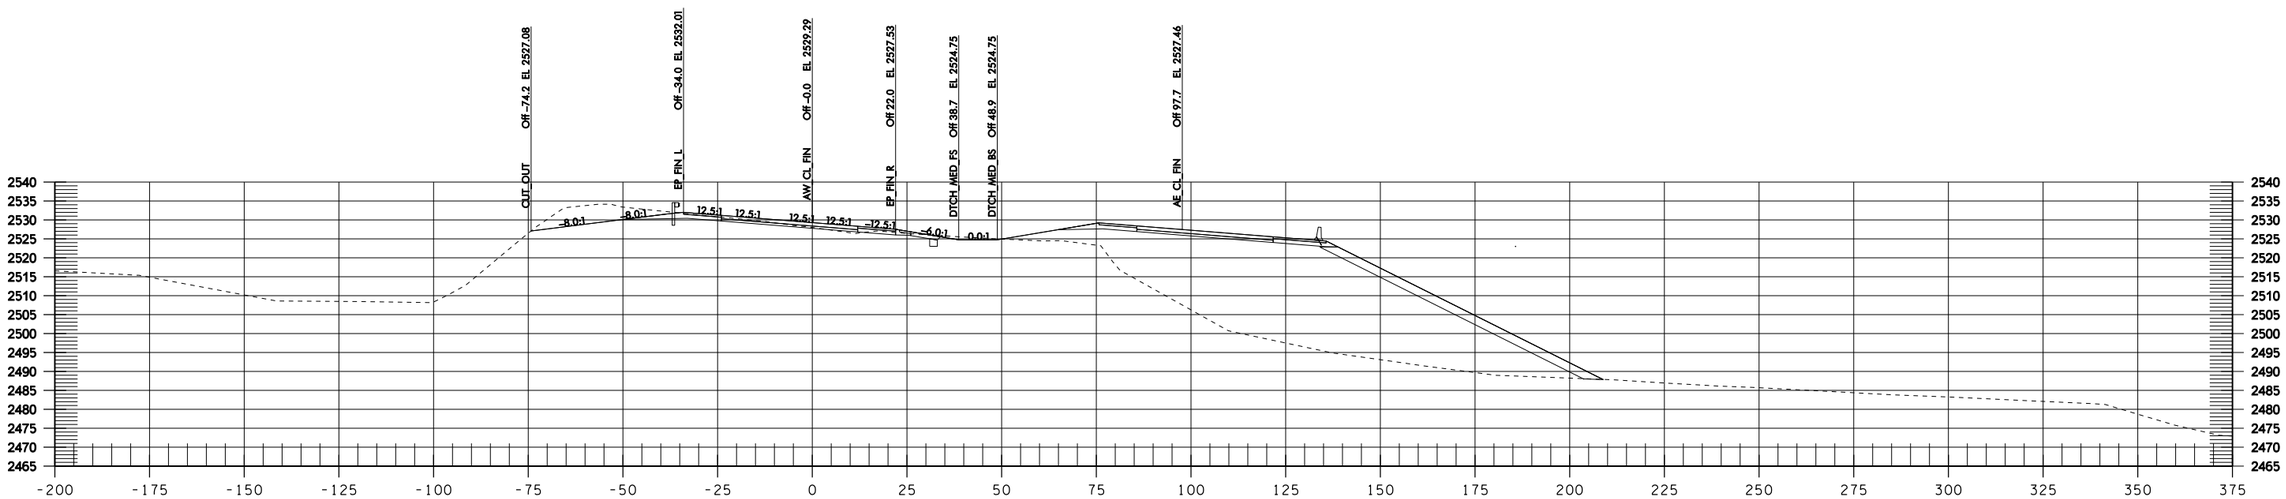

AW 104+50

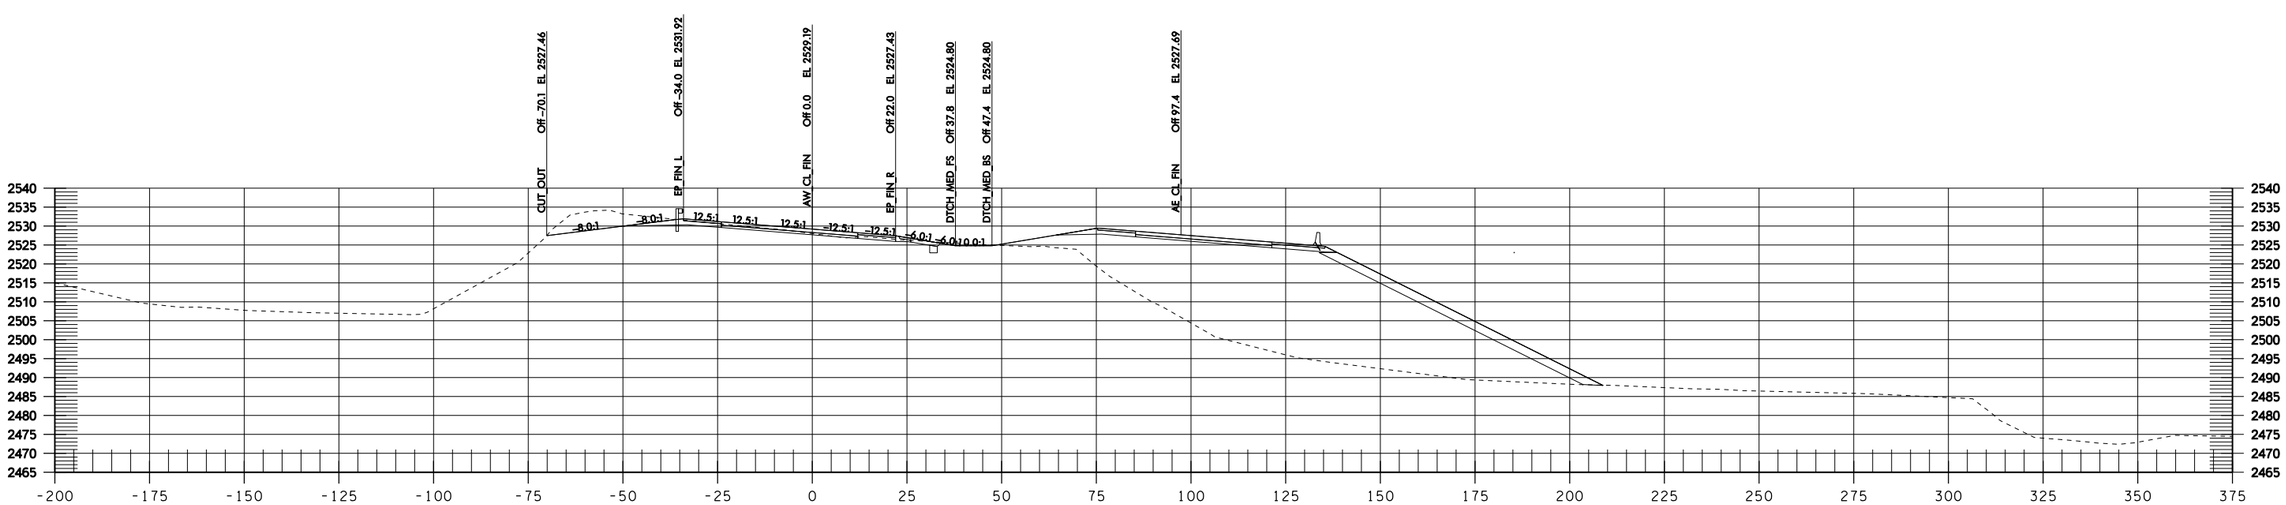

AW 104+00

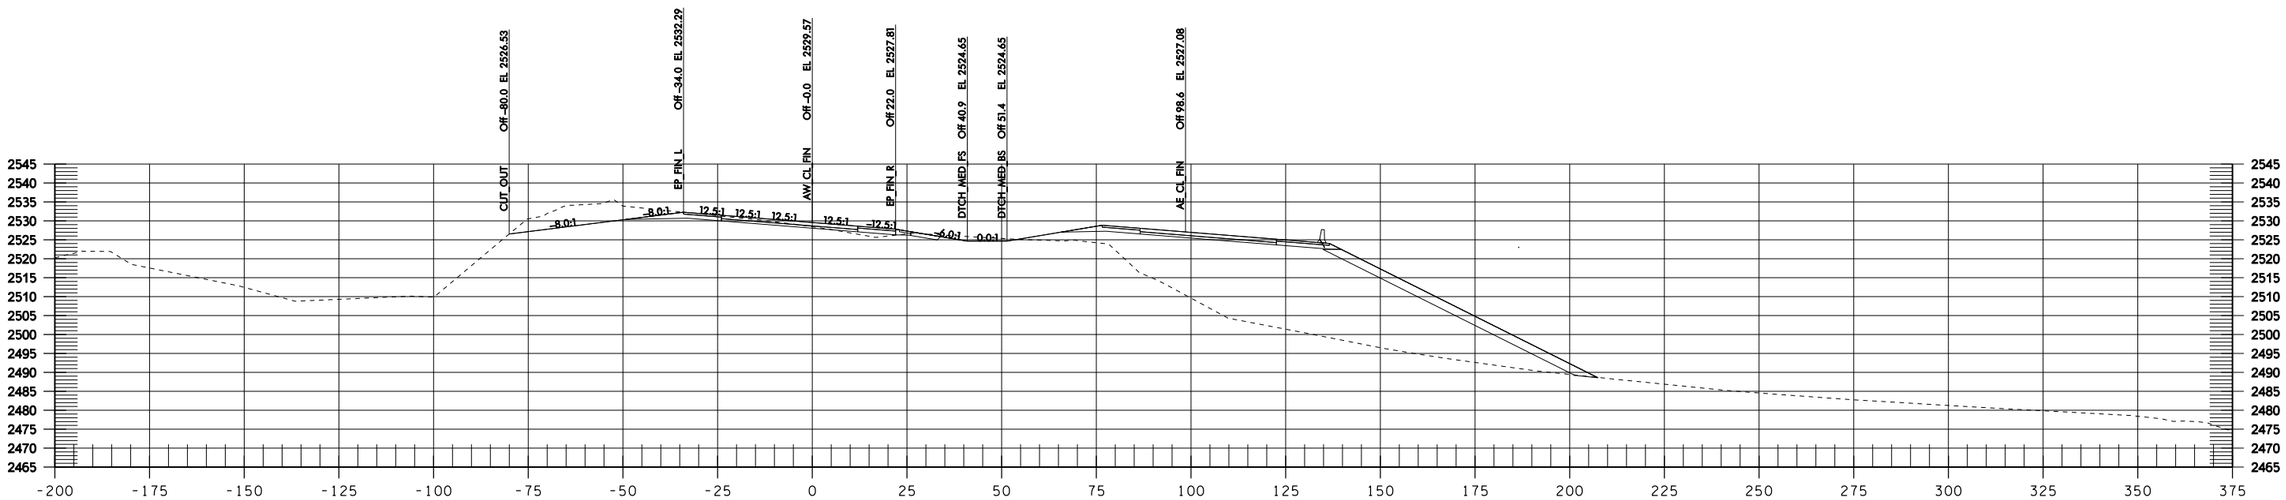

AW 105+50

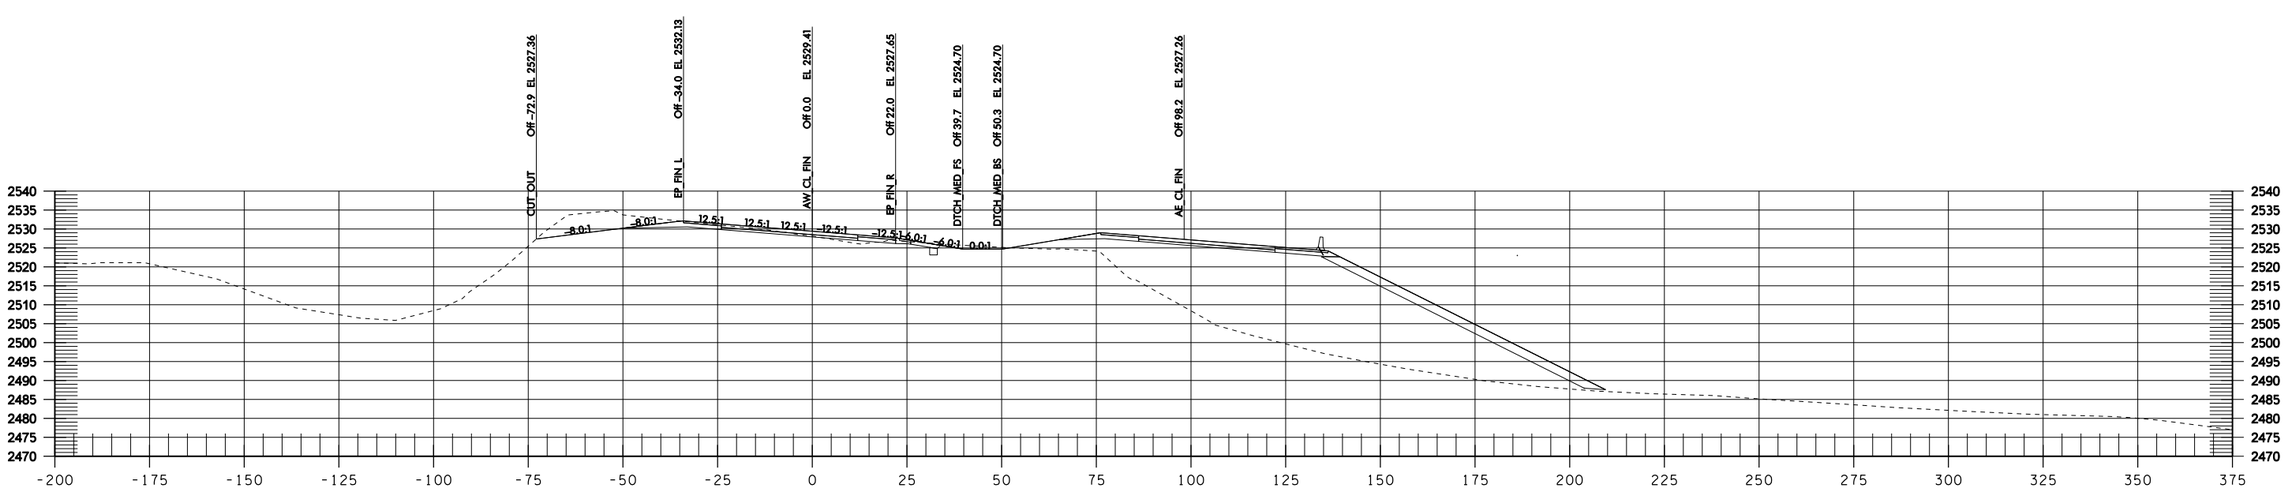

AW 105+00

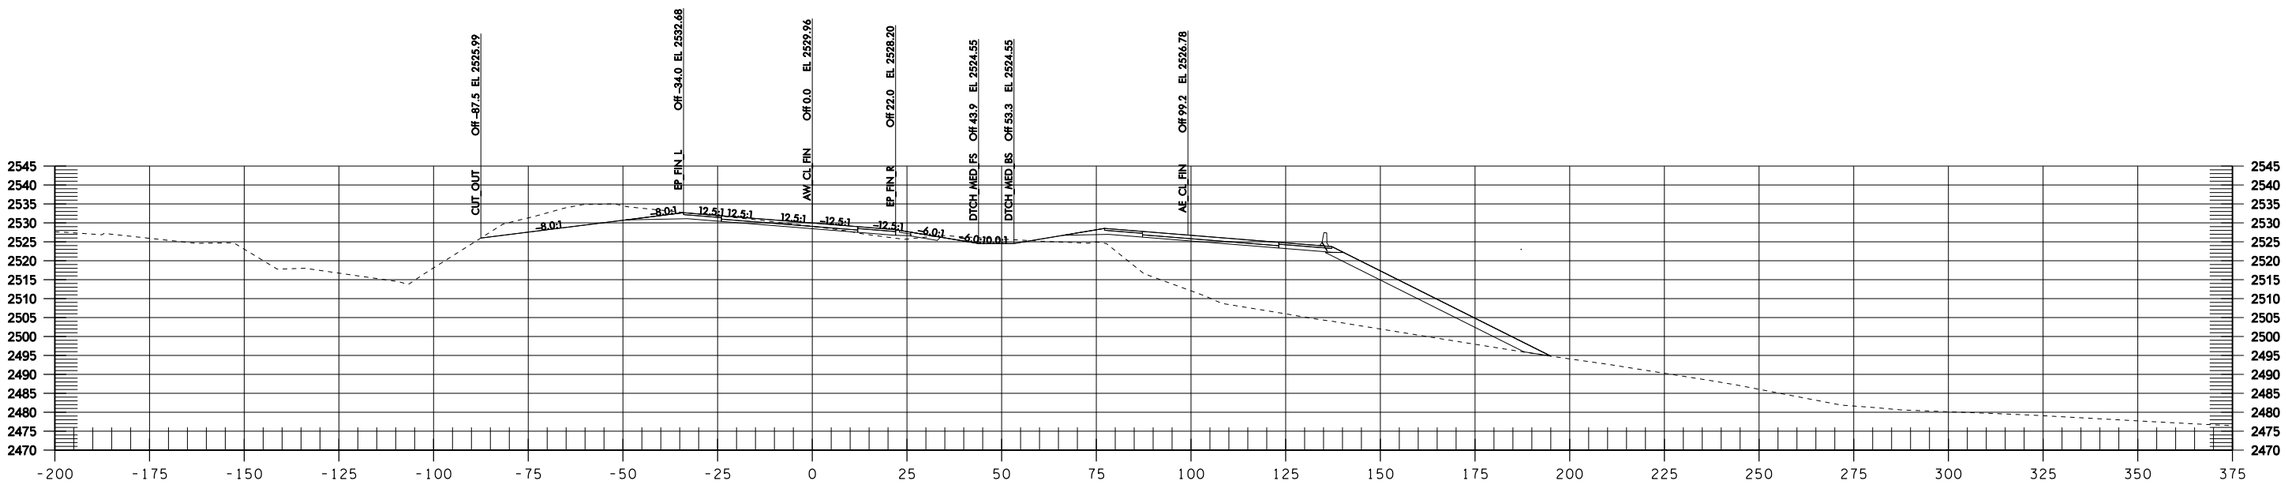

AW 106+50

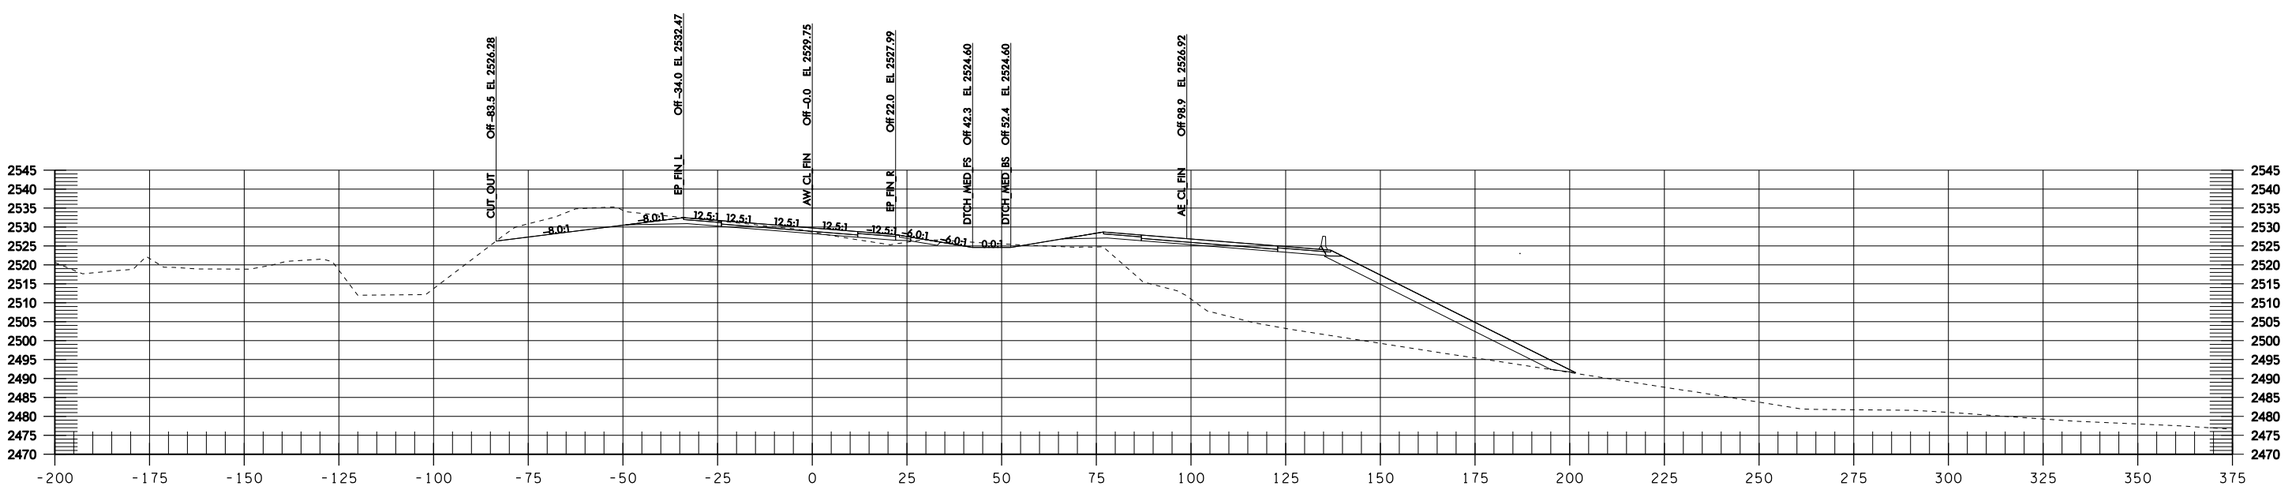

AW 106+00

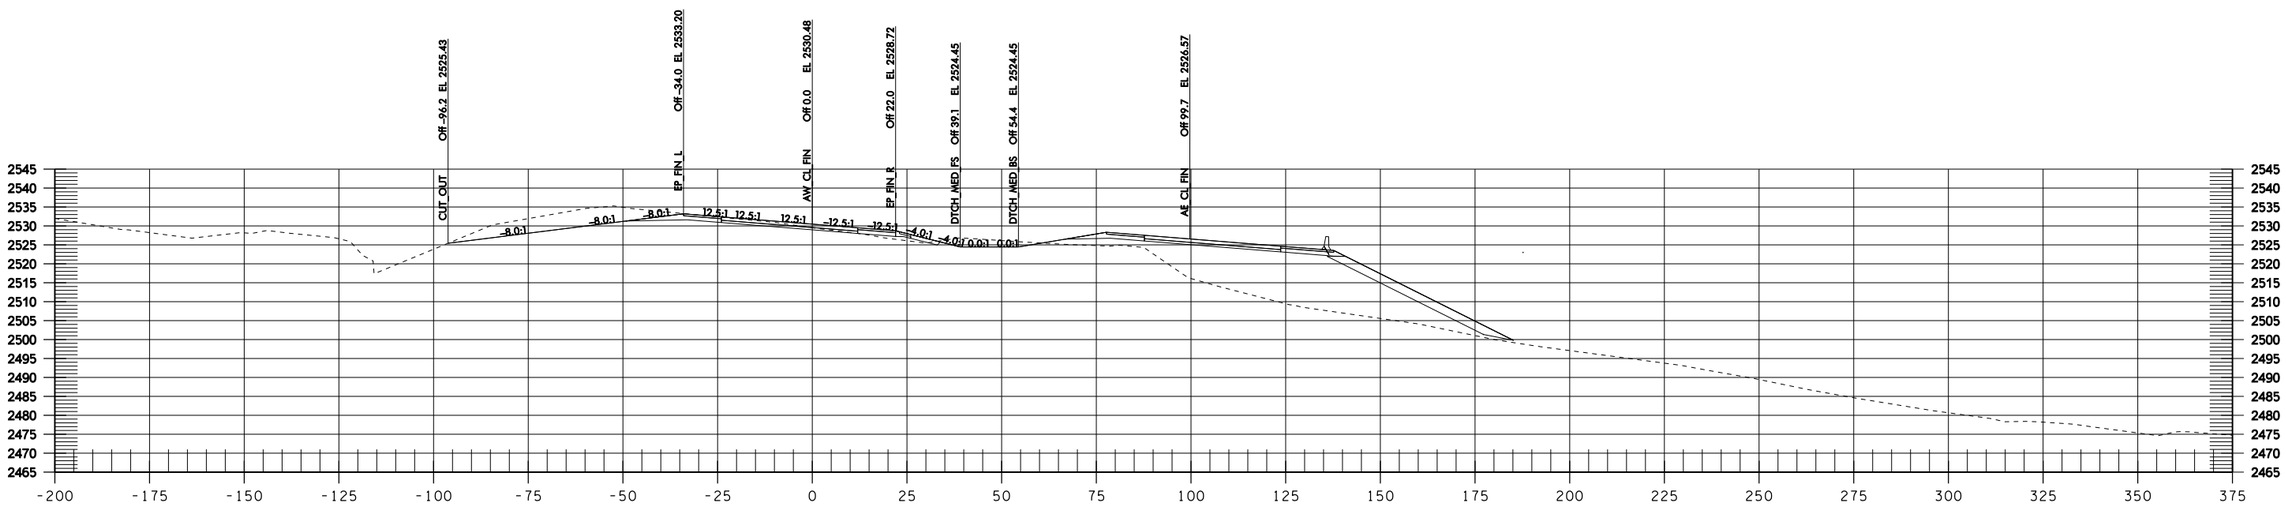

AW 107+50

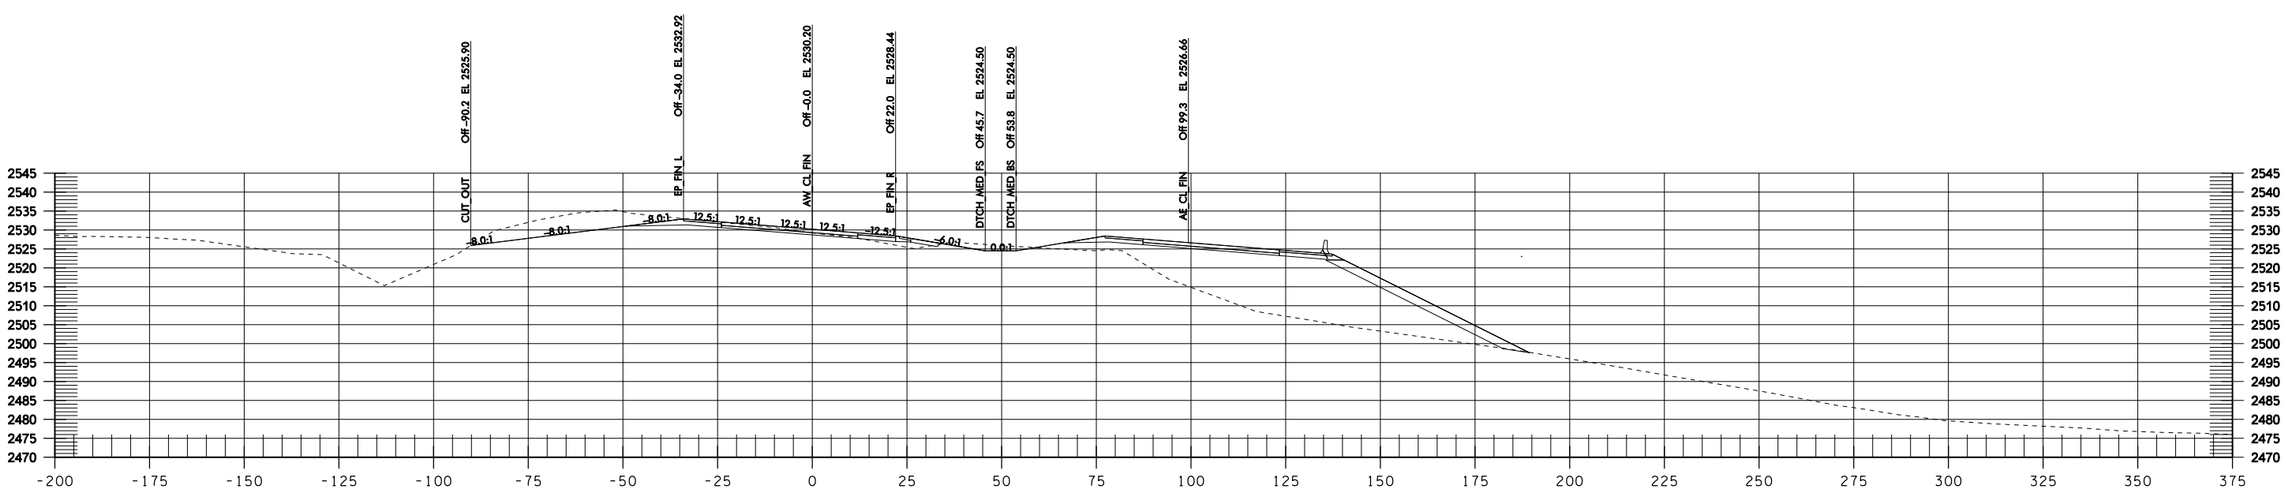

AW 107+00

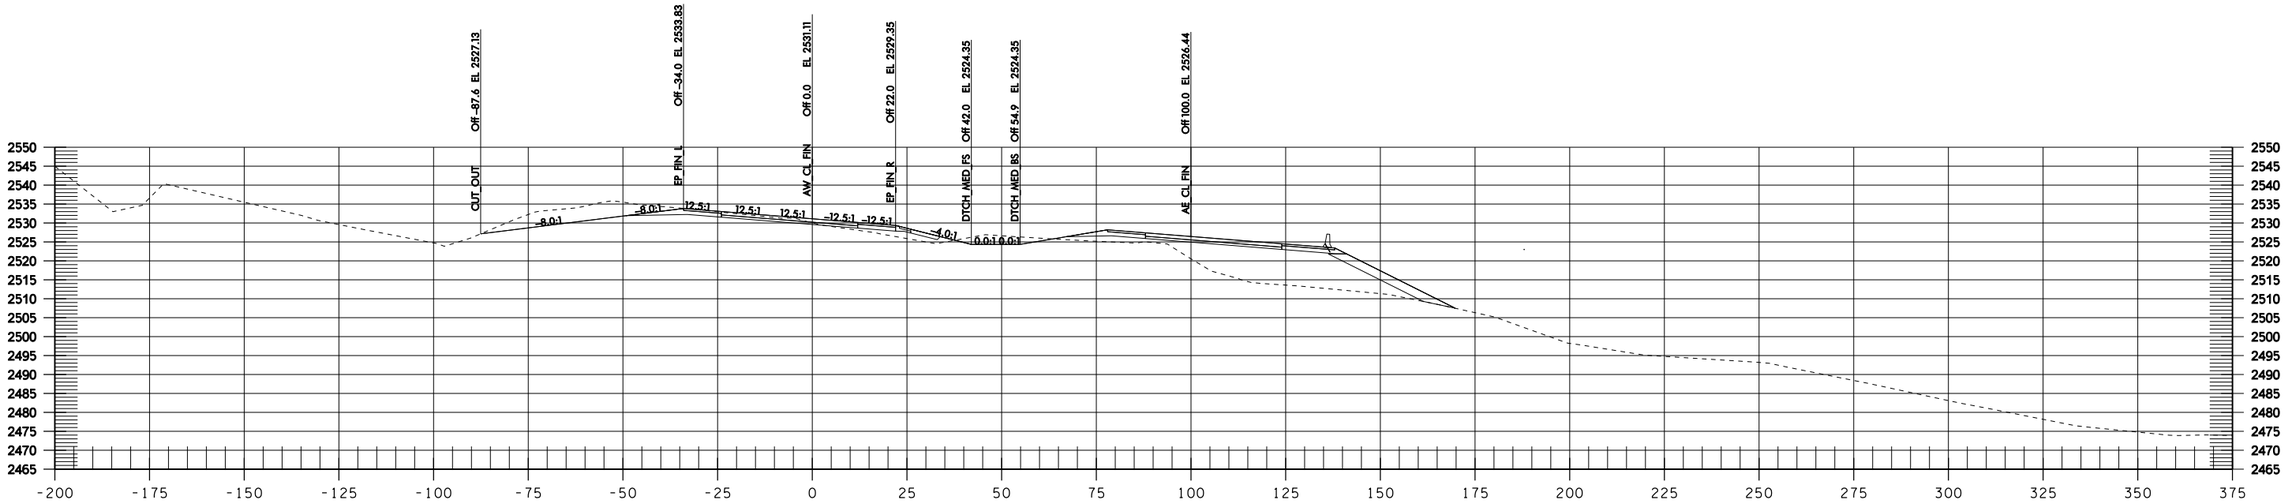

AW 108+50

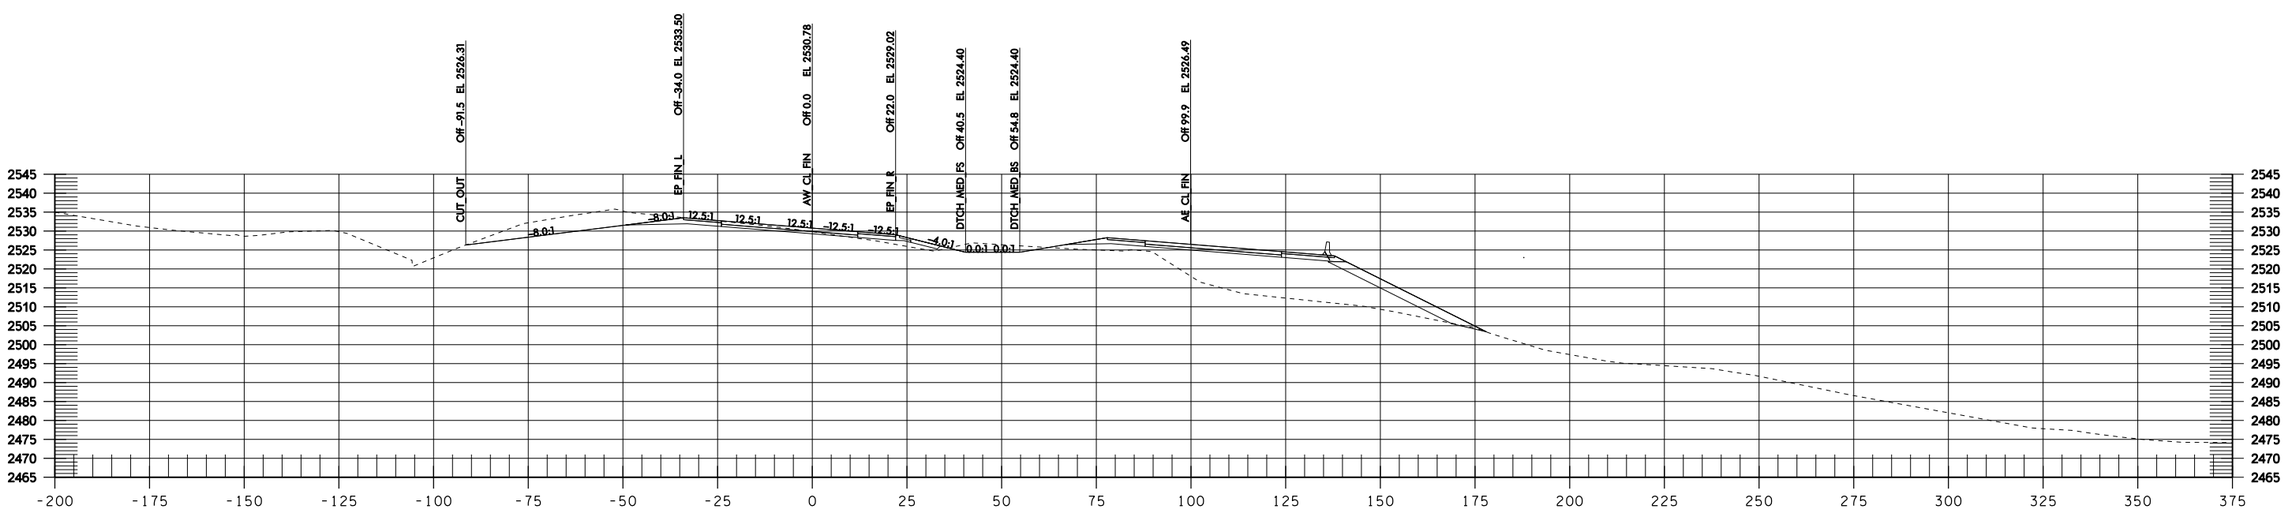

AW 108+00

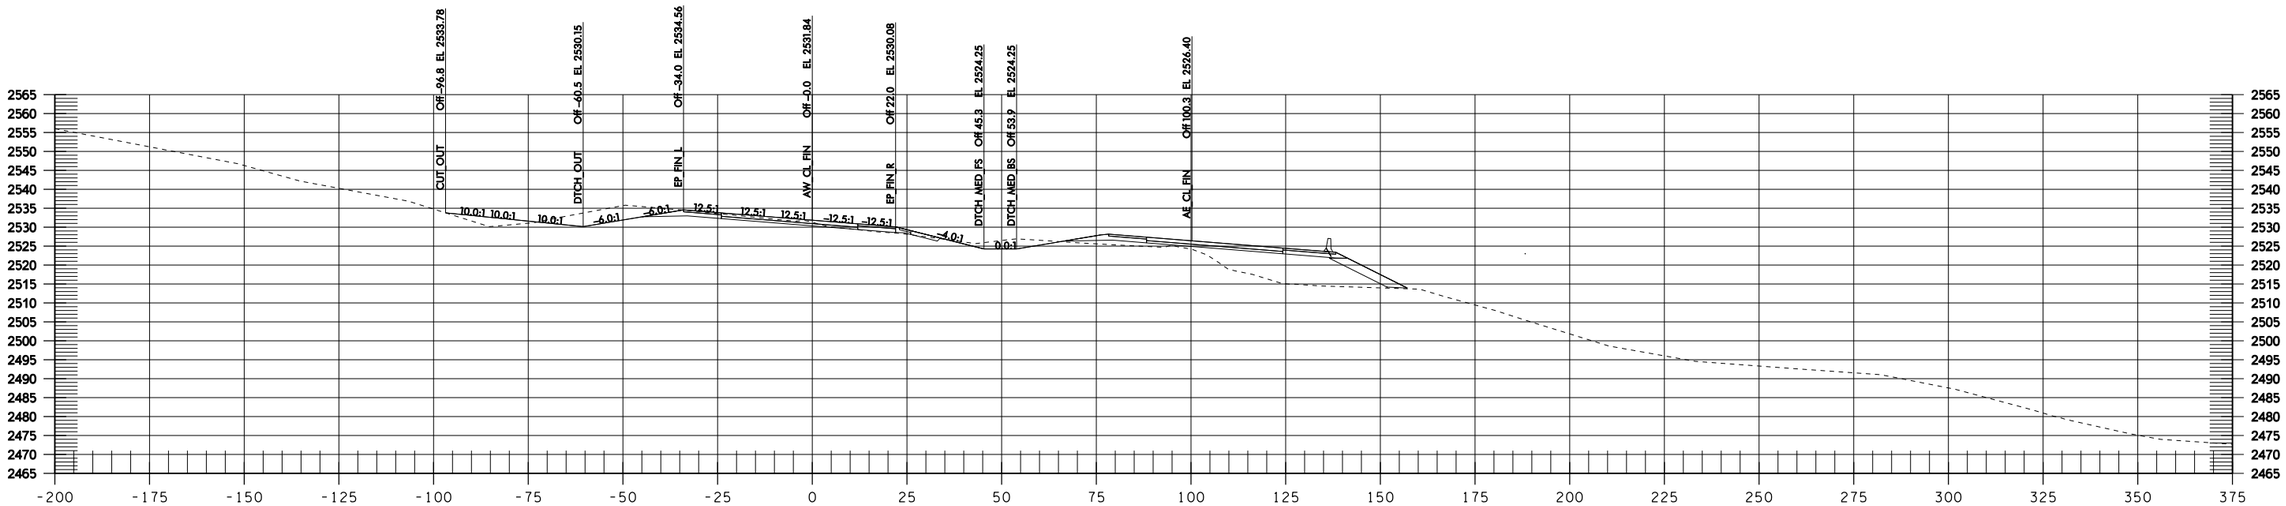

AW 109+50

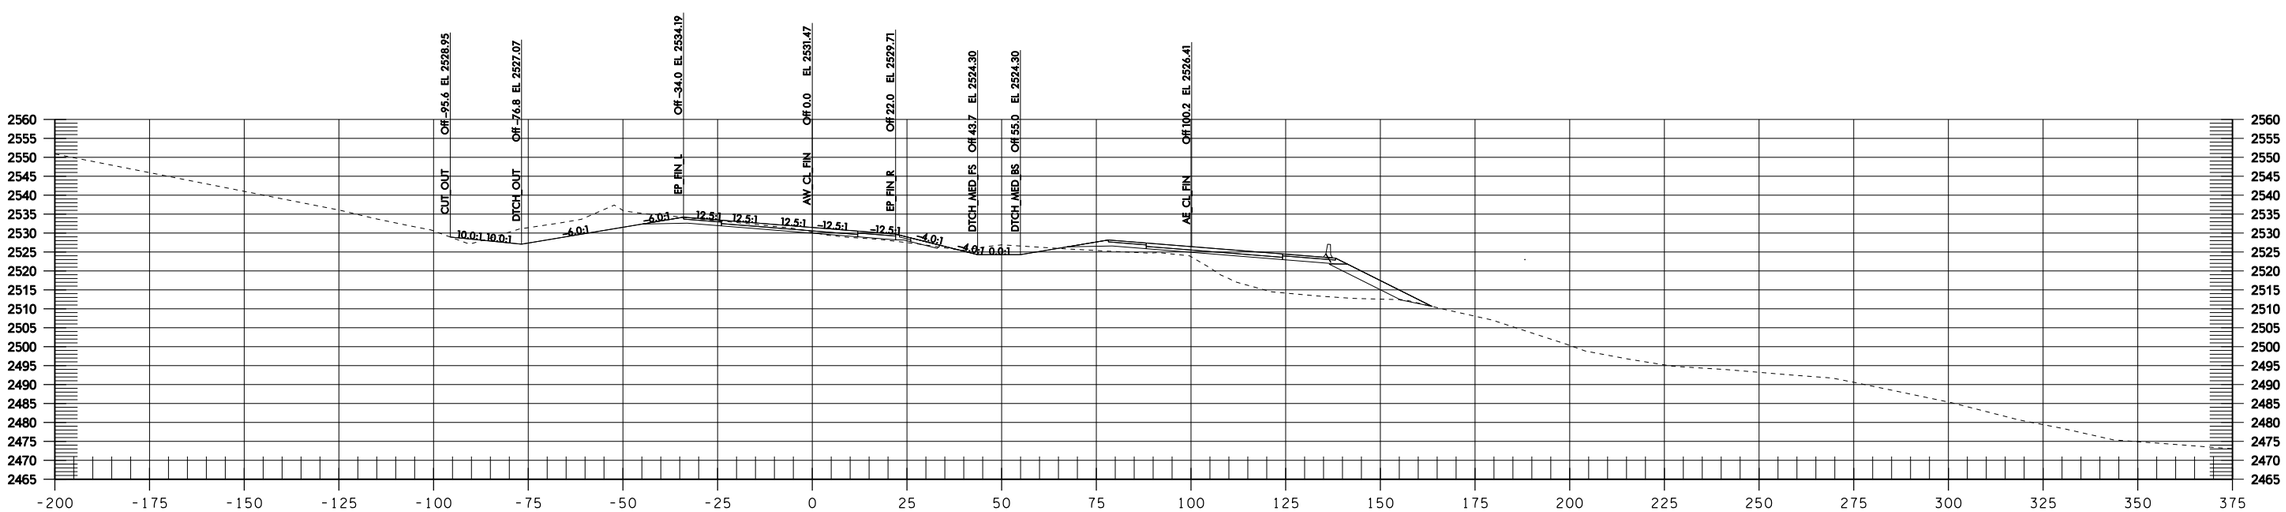

AW 109+00

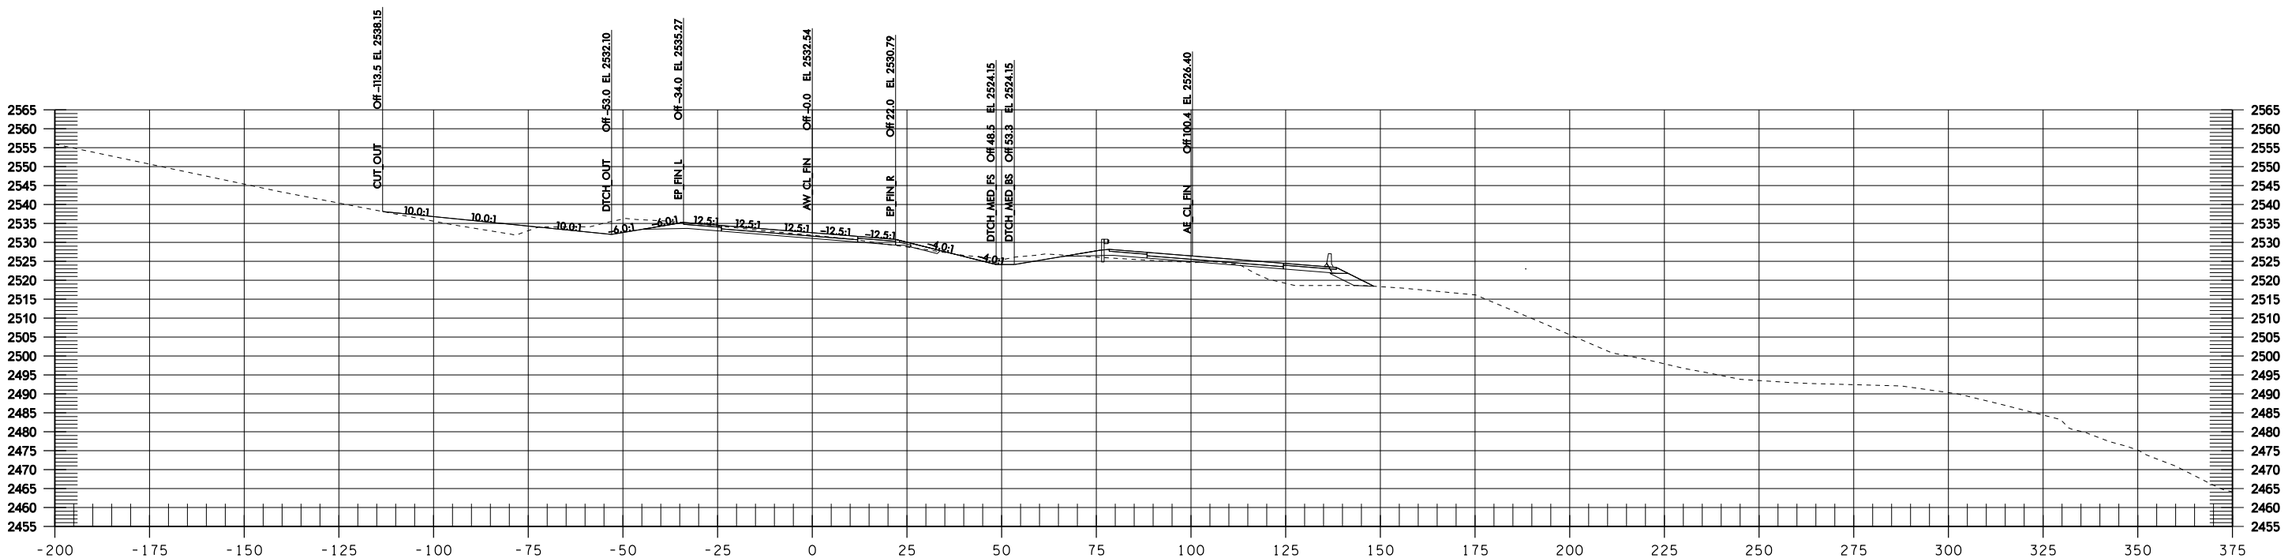

AW 110+50

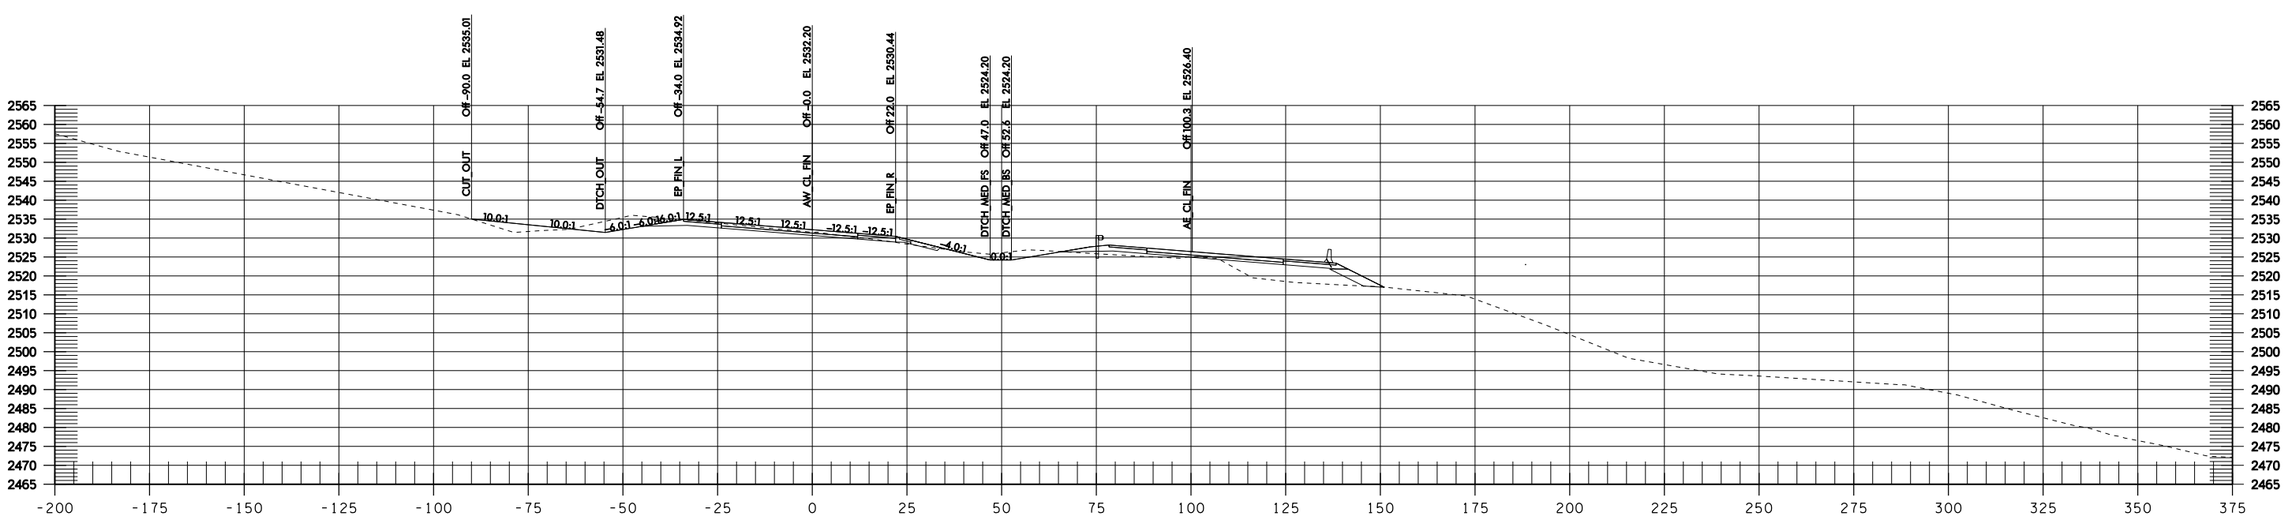

AW 110+00

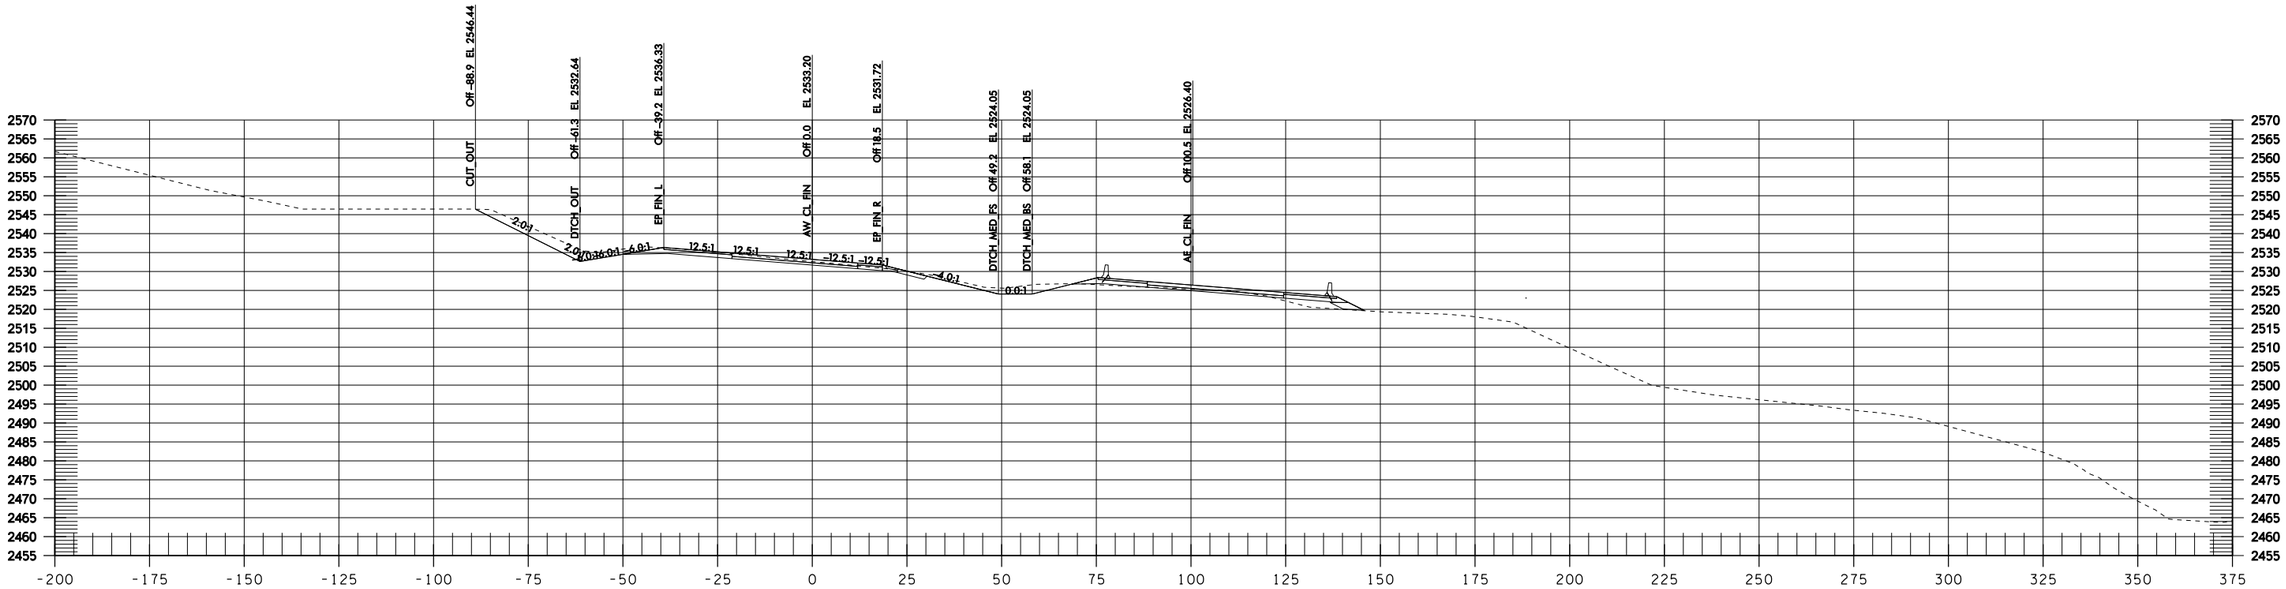

AW 111+50

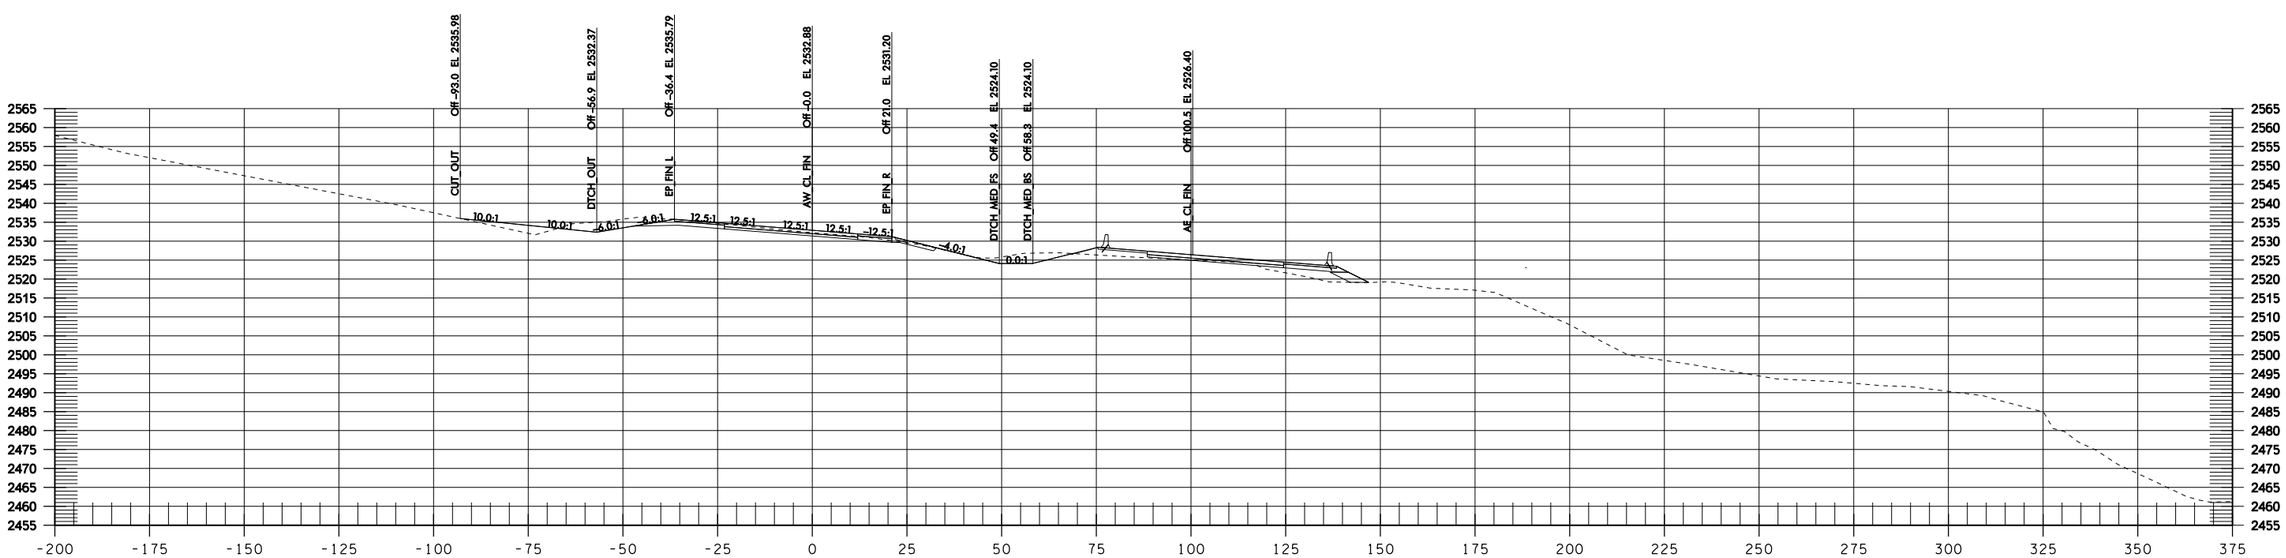

AW 111+00

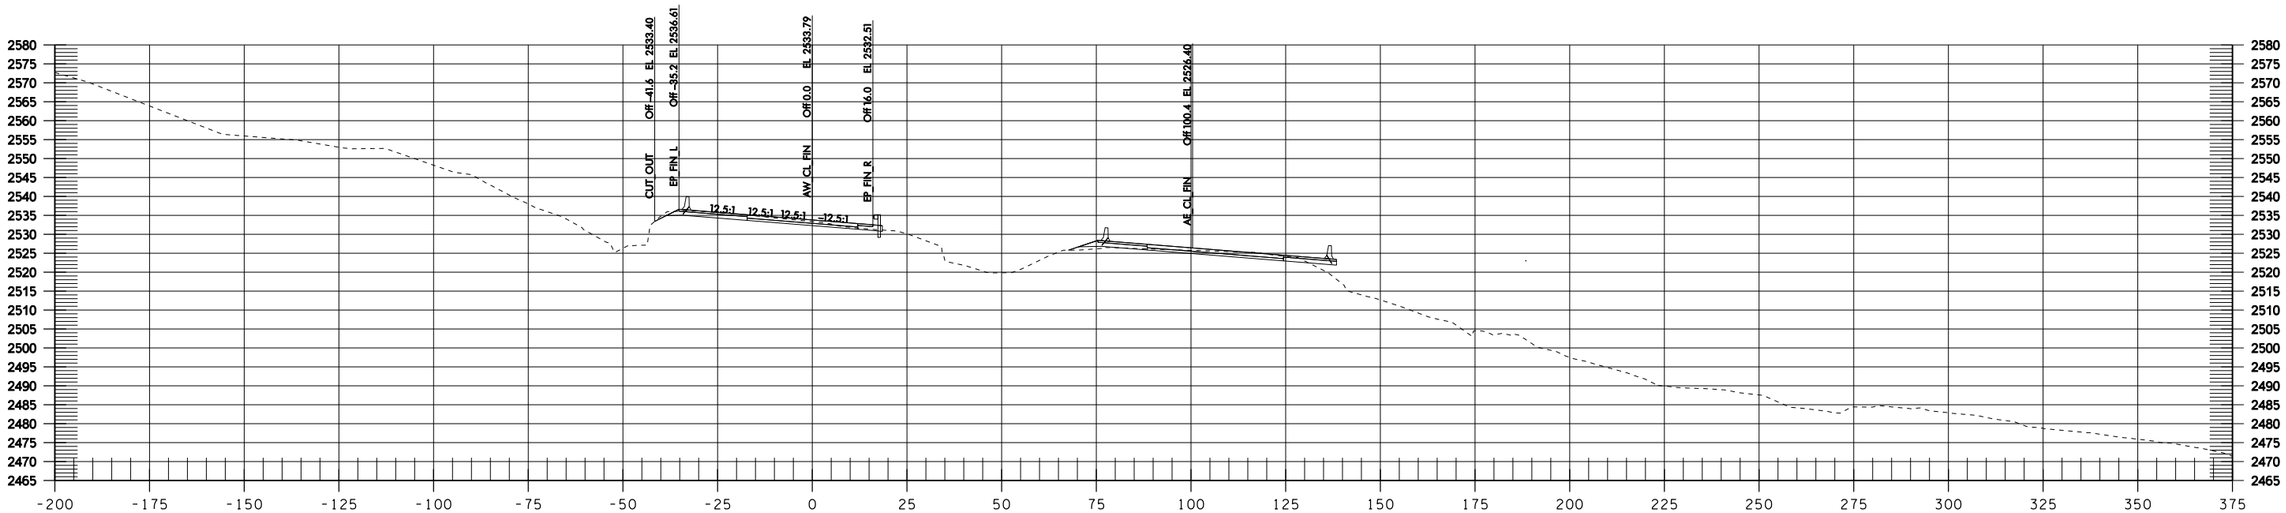

AW 112+50

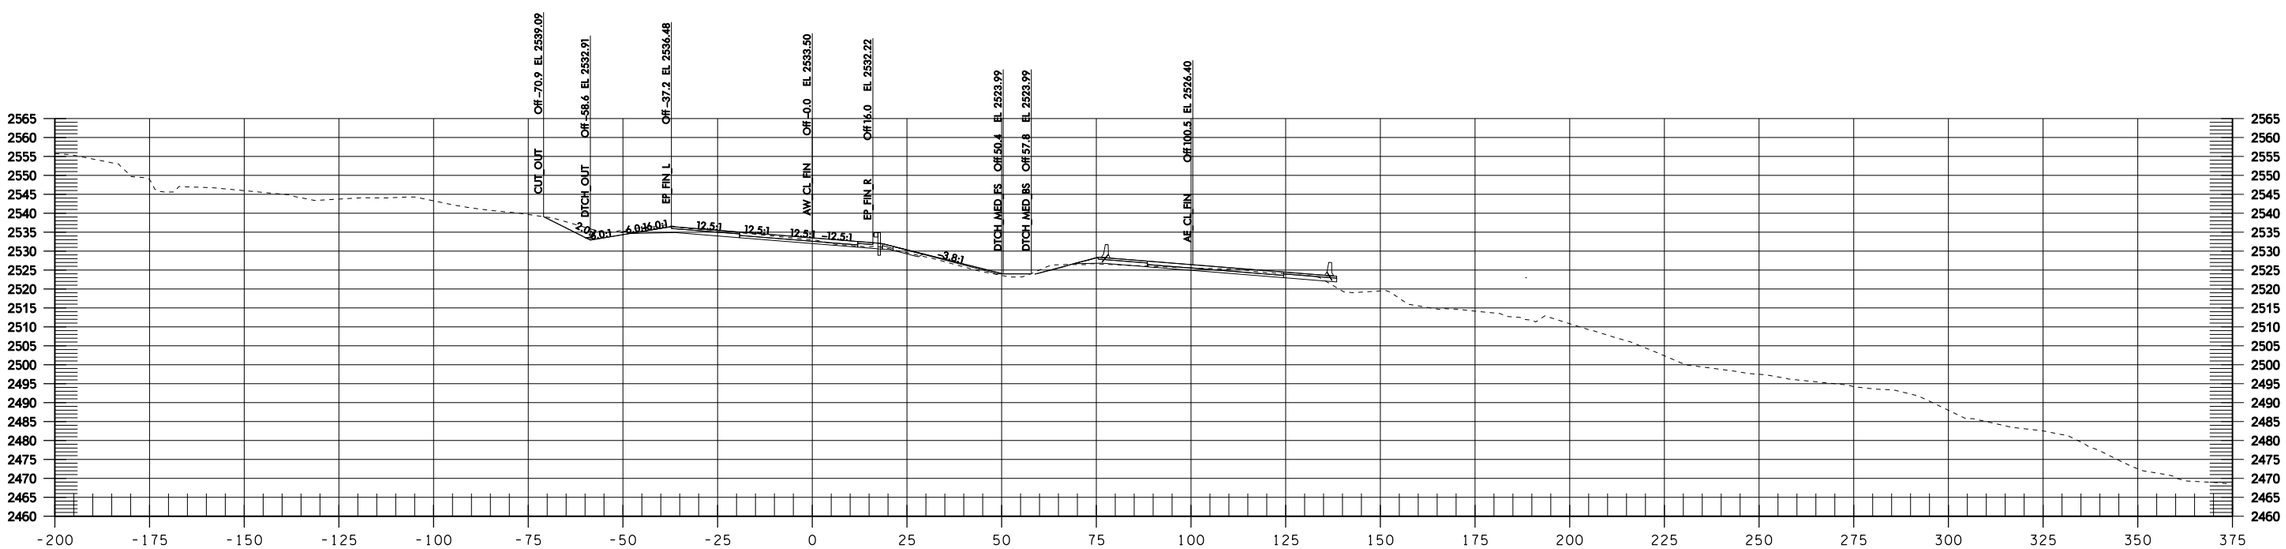

AW 112+00

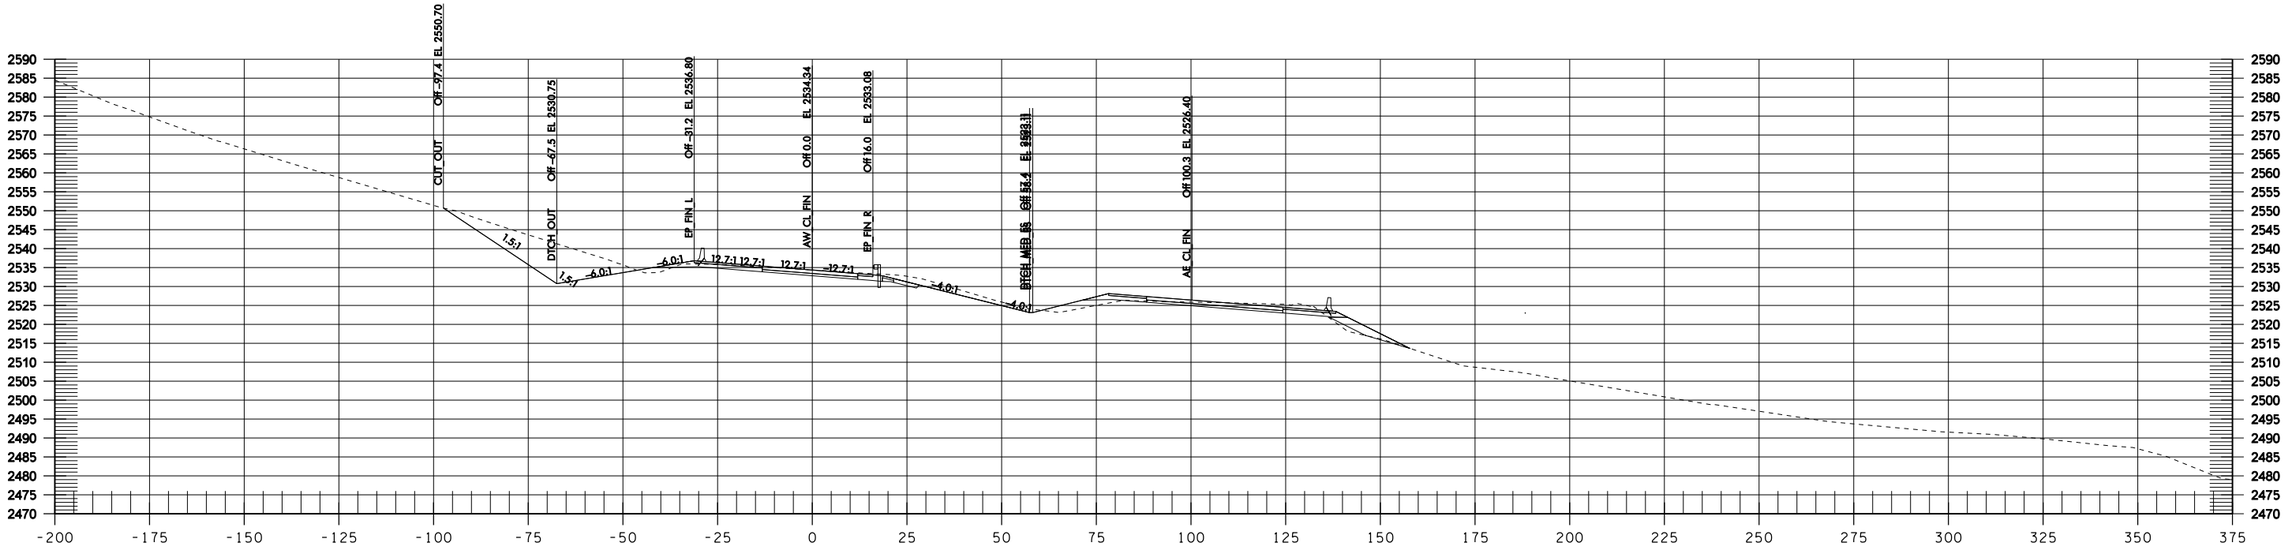

AW 113+50

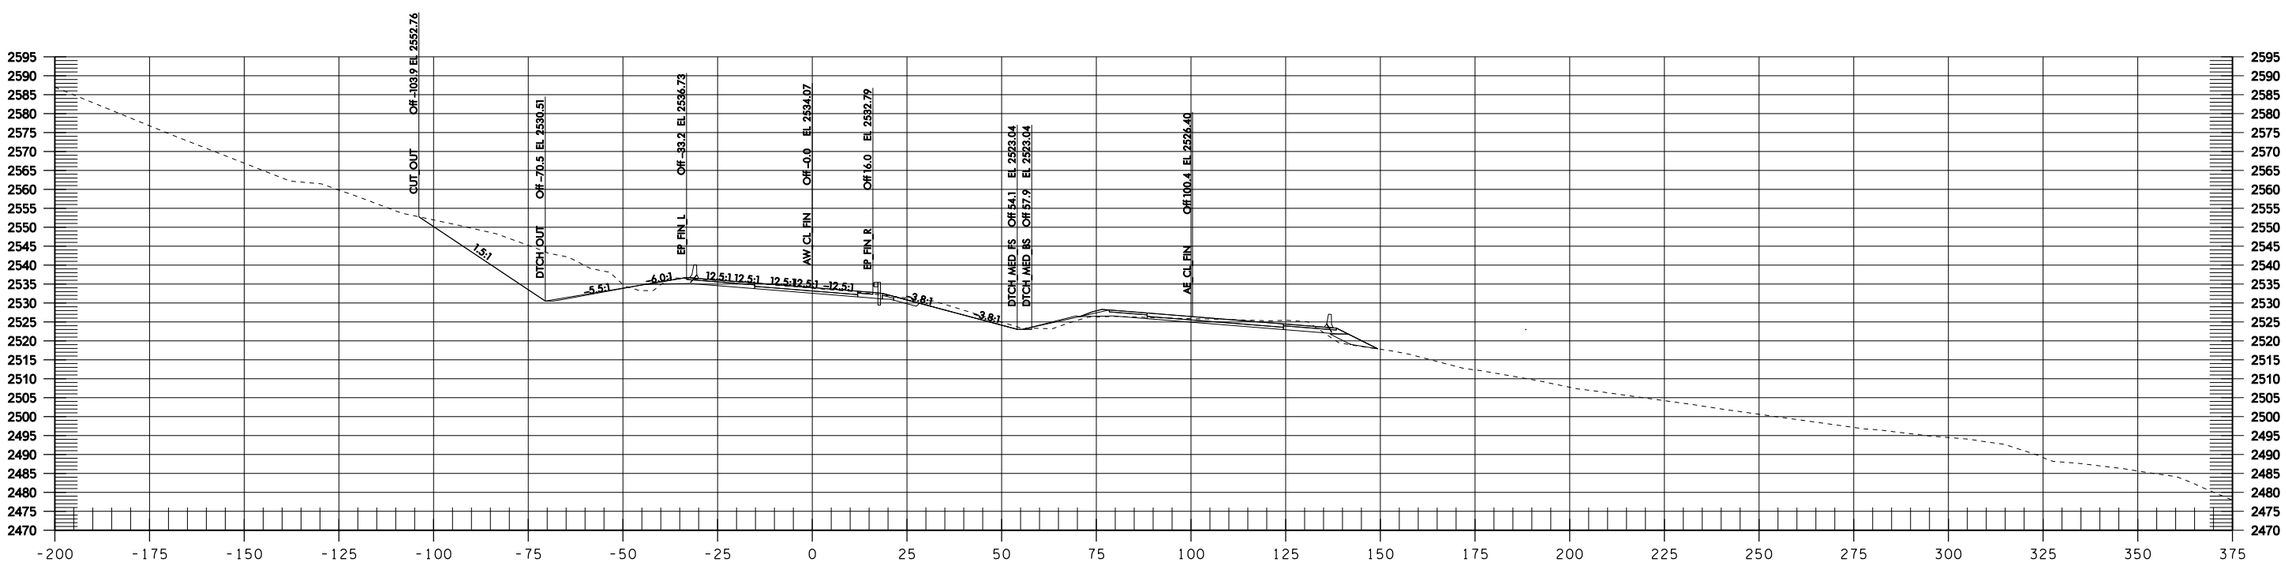

AW 113+00

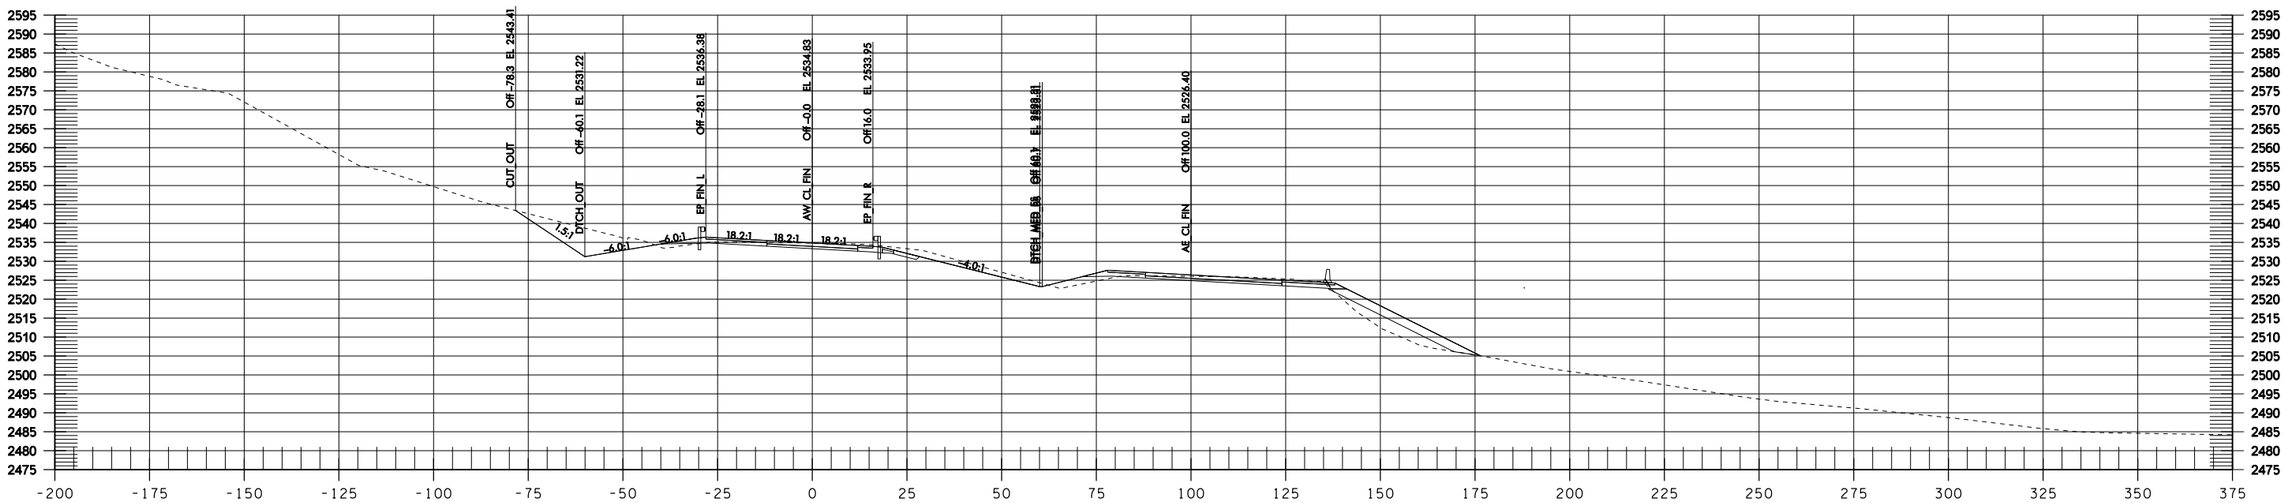

AW 114+50

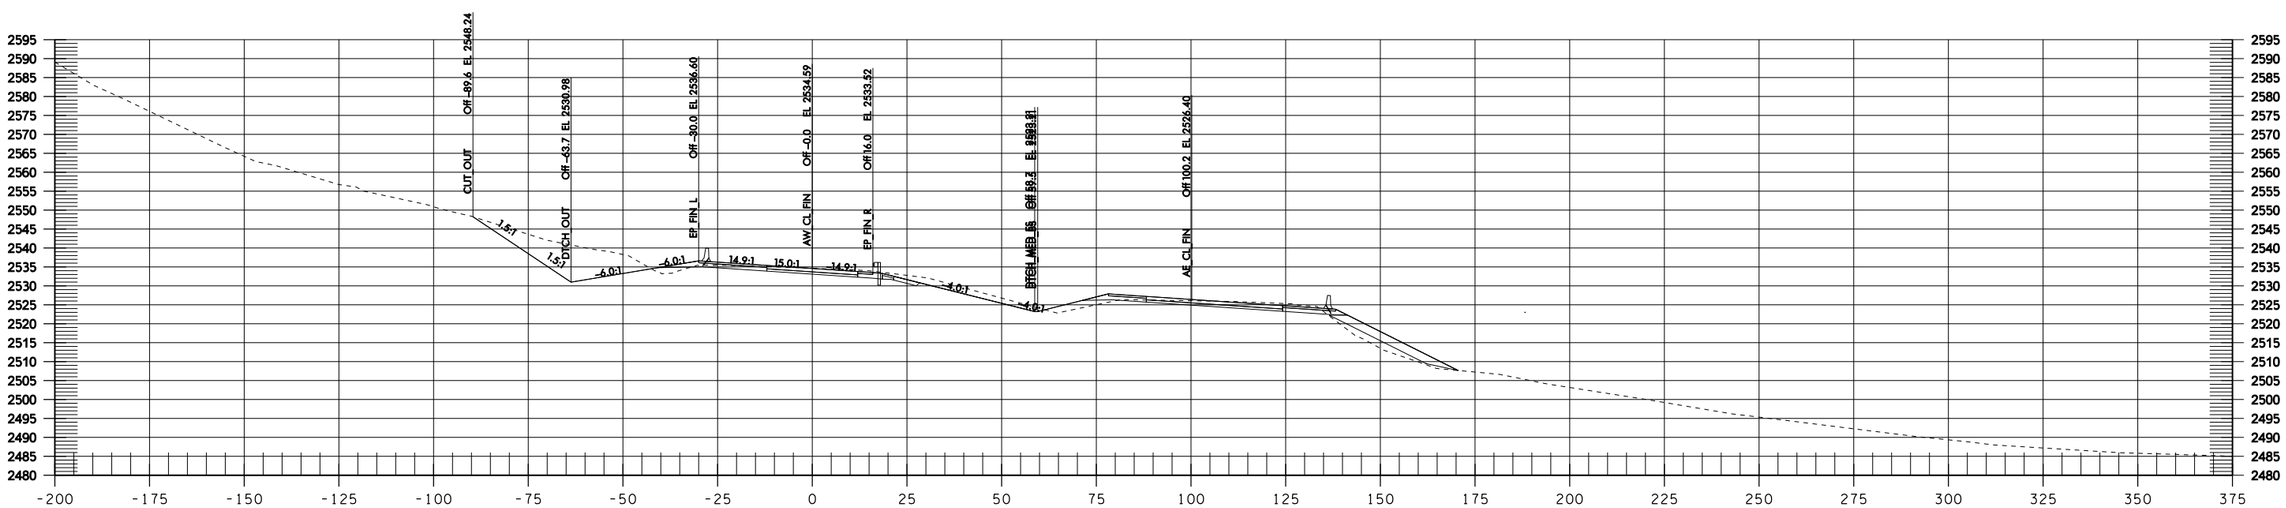

AW 114+00

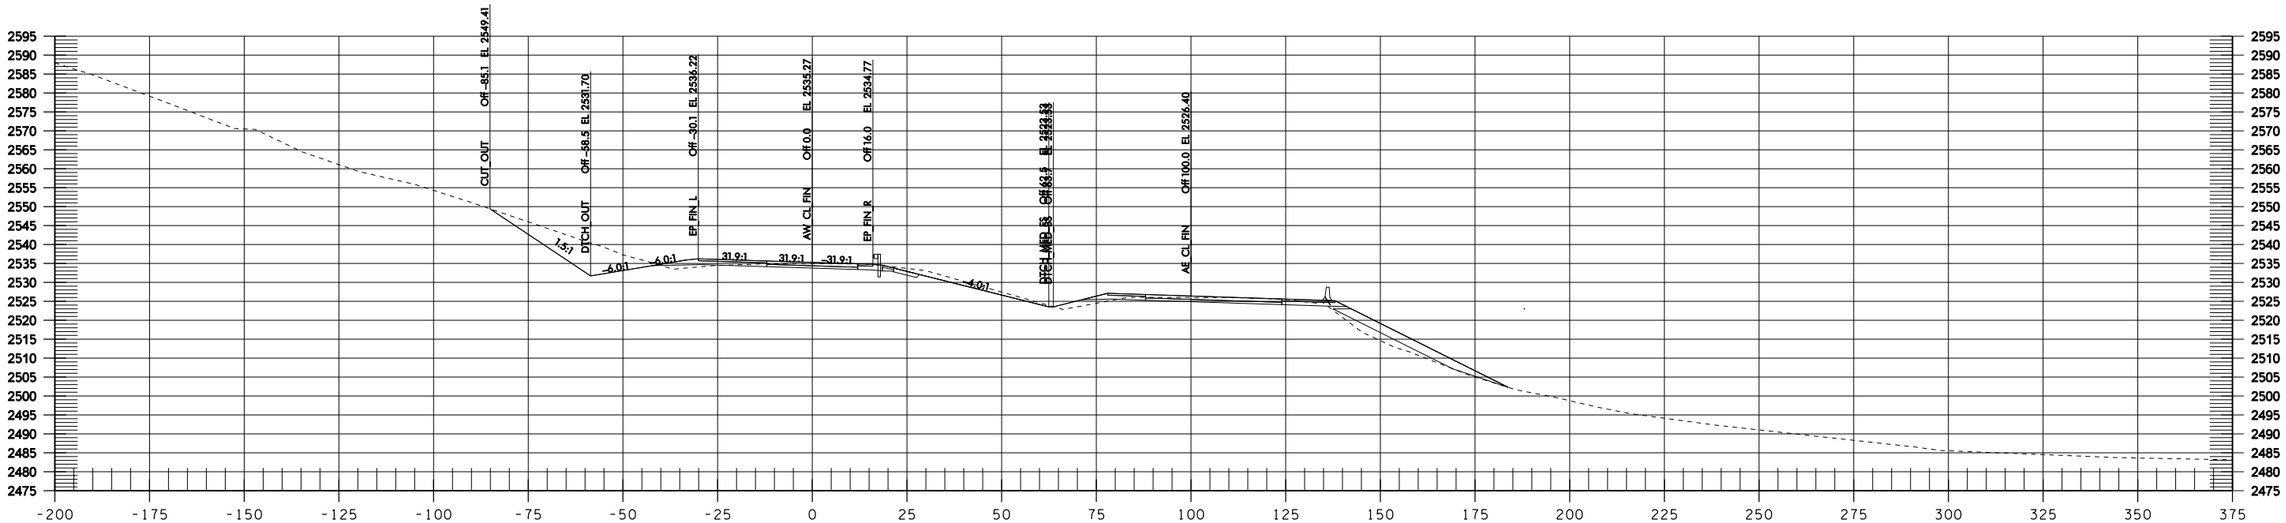

AW 115+50

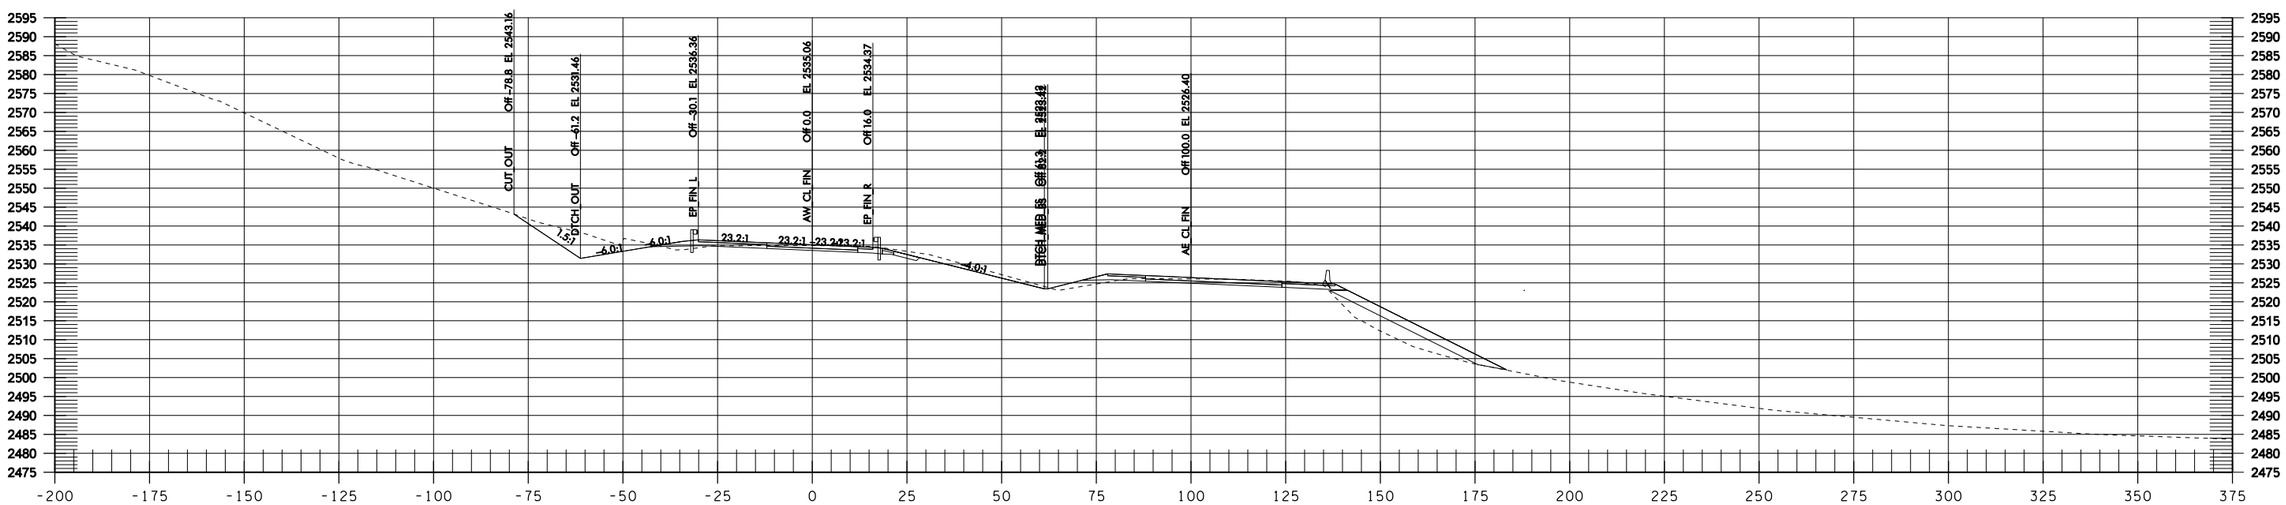

AW 115+00

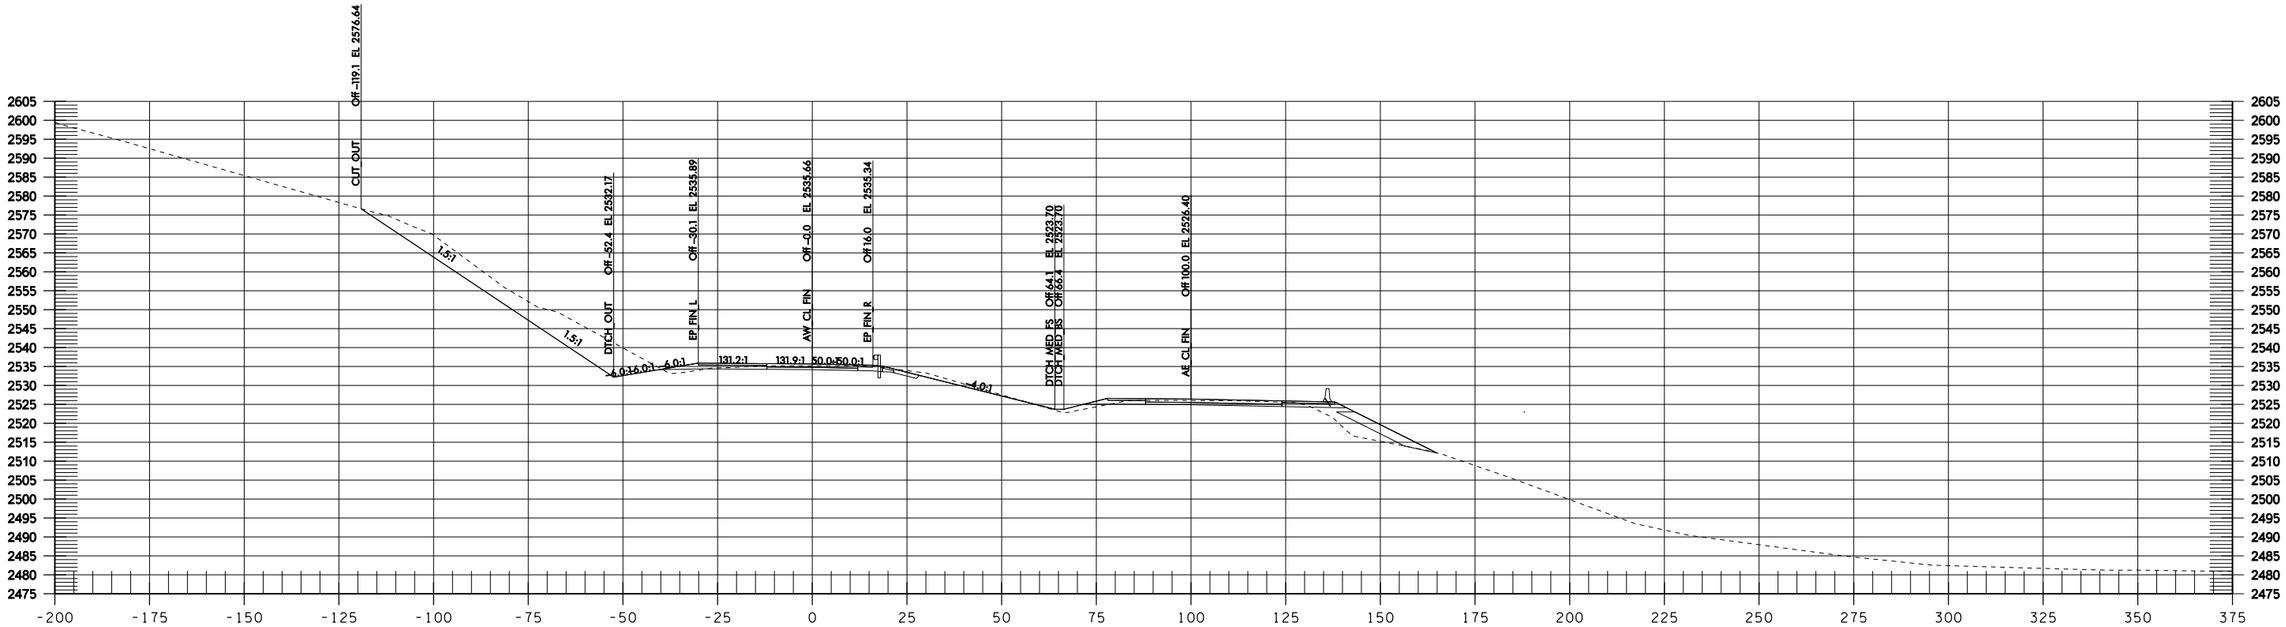

AW 116+50

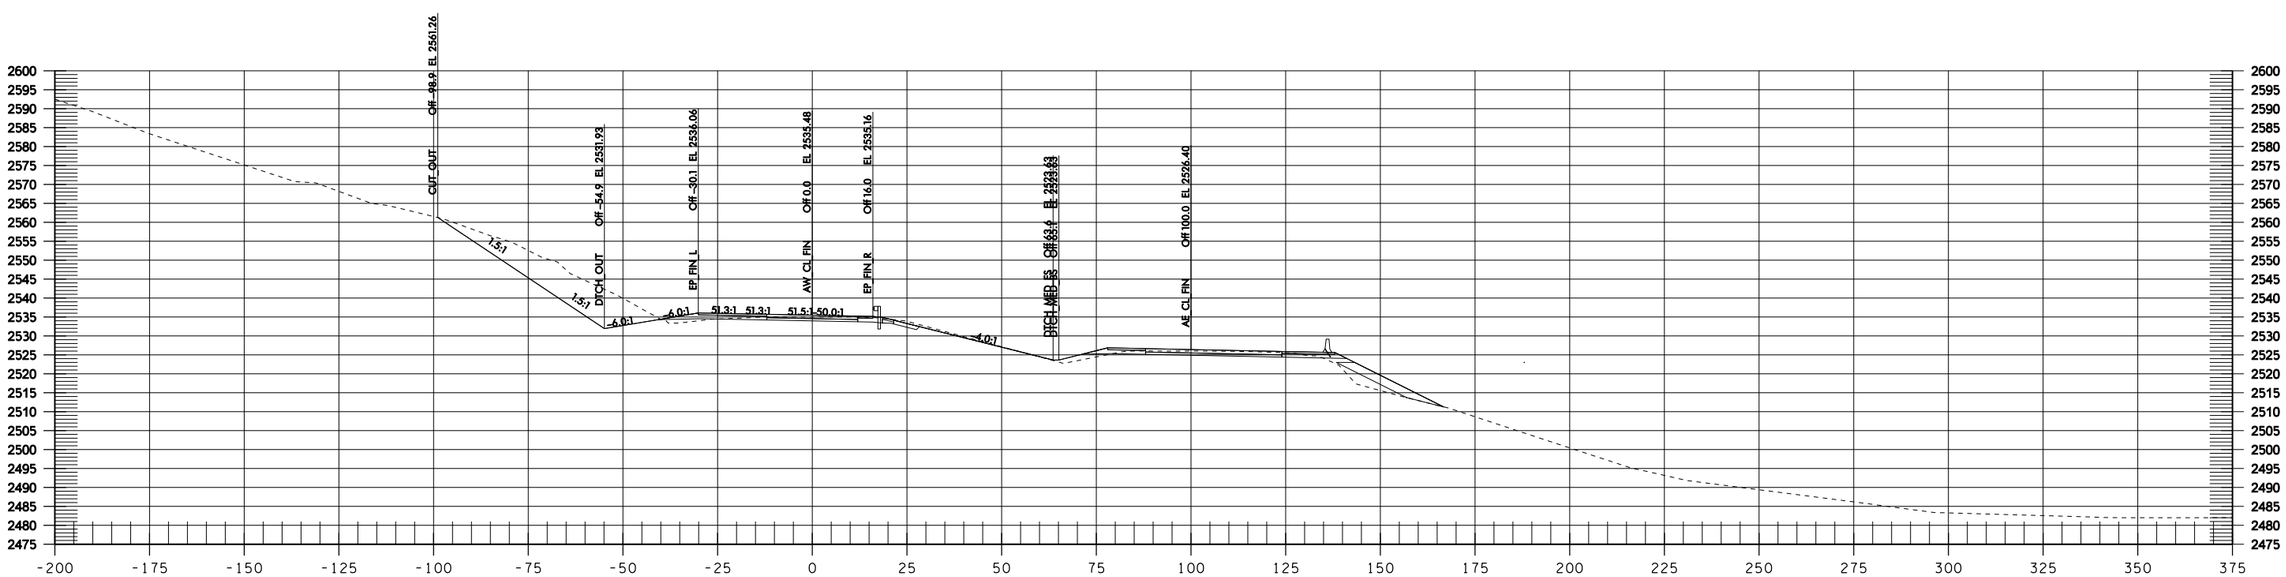

AW 116+00

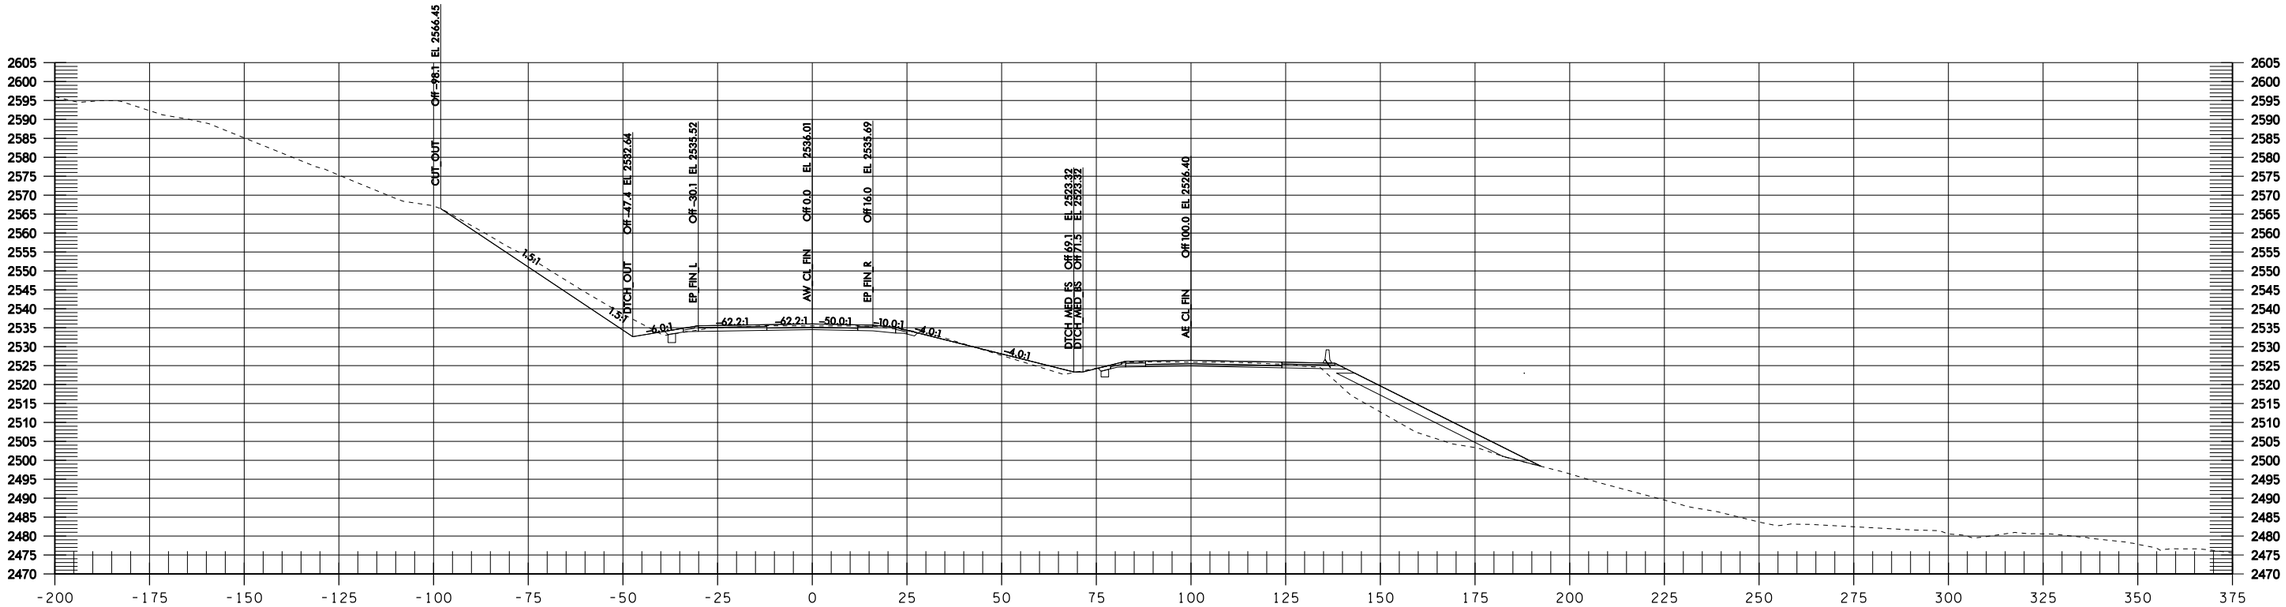

AW 117+50

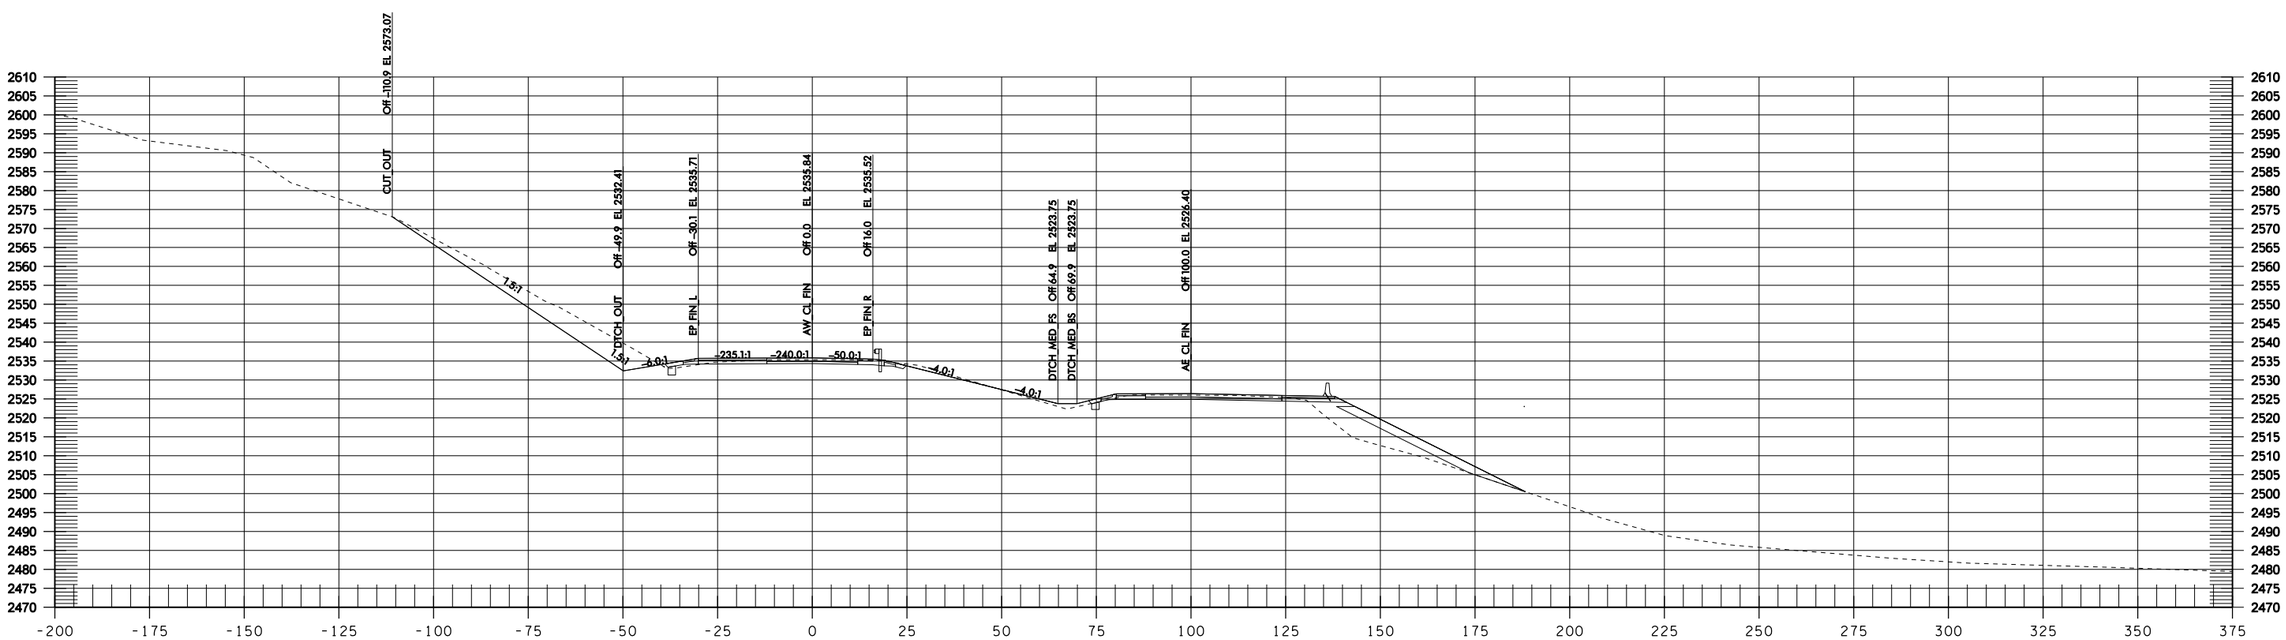

AW 117+00

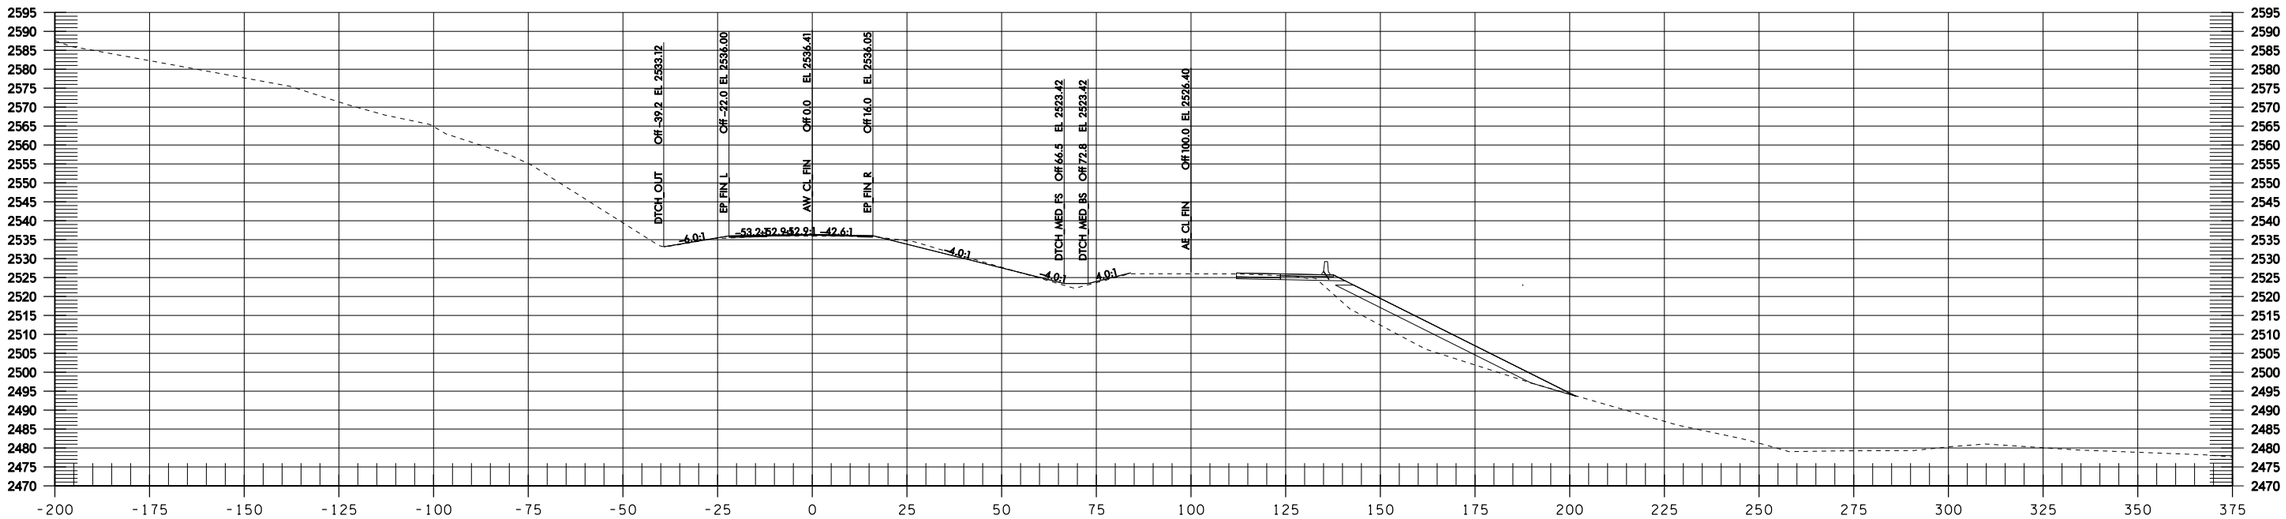

AW 118+50

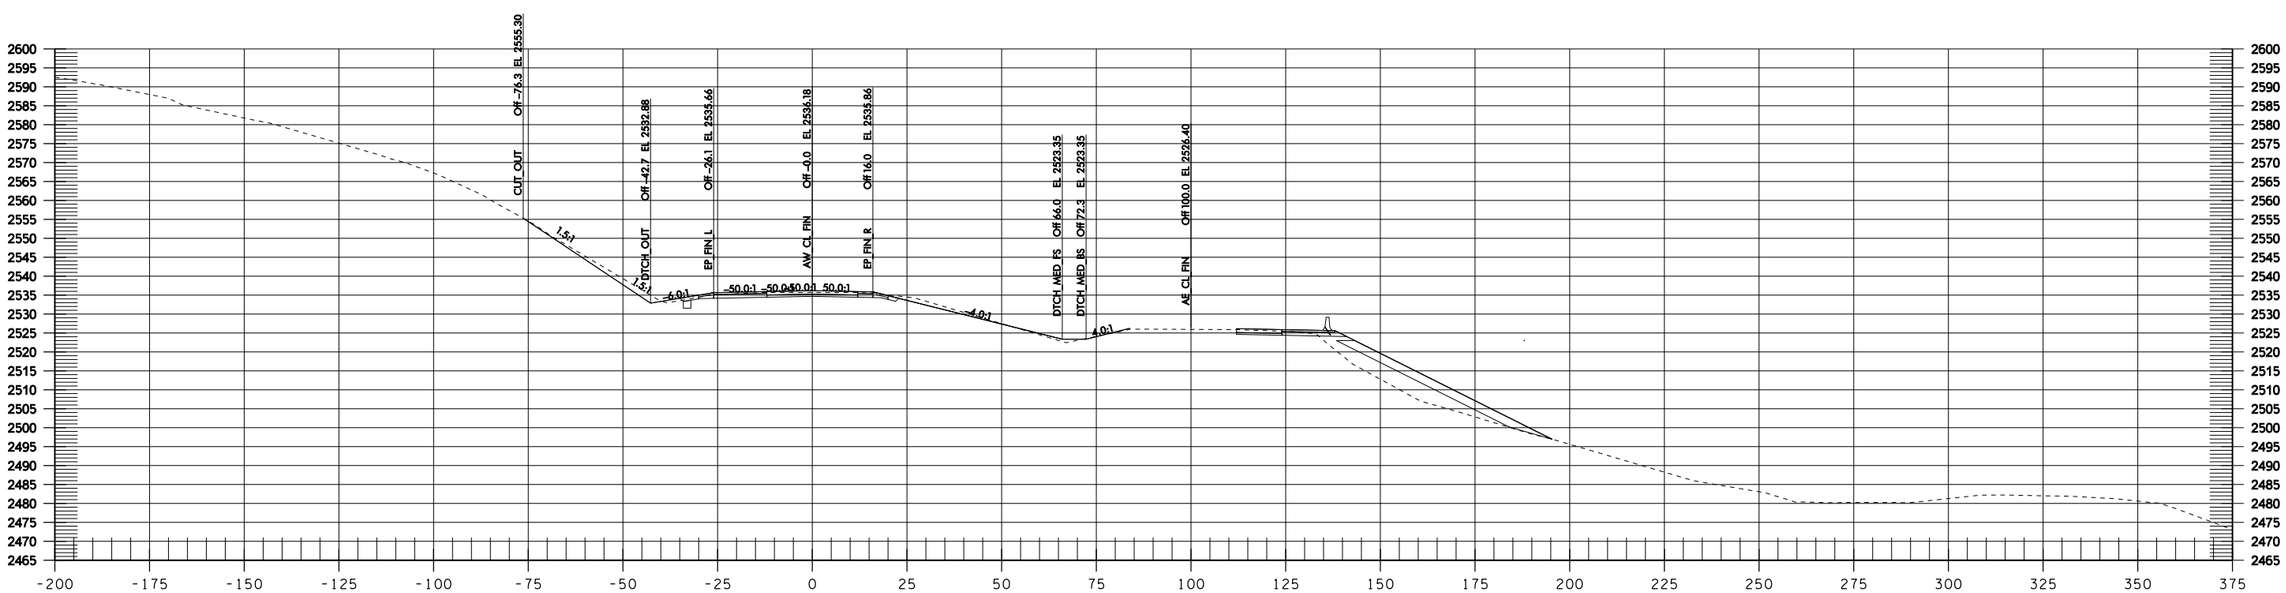

AW 118+00

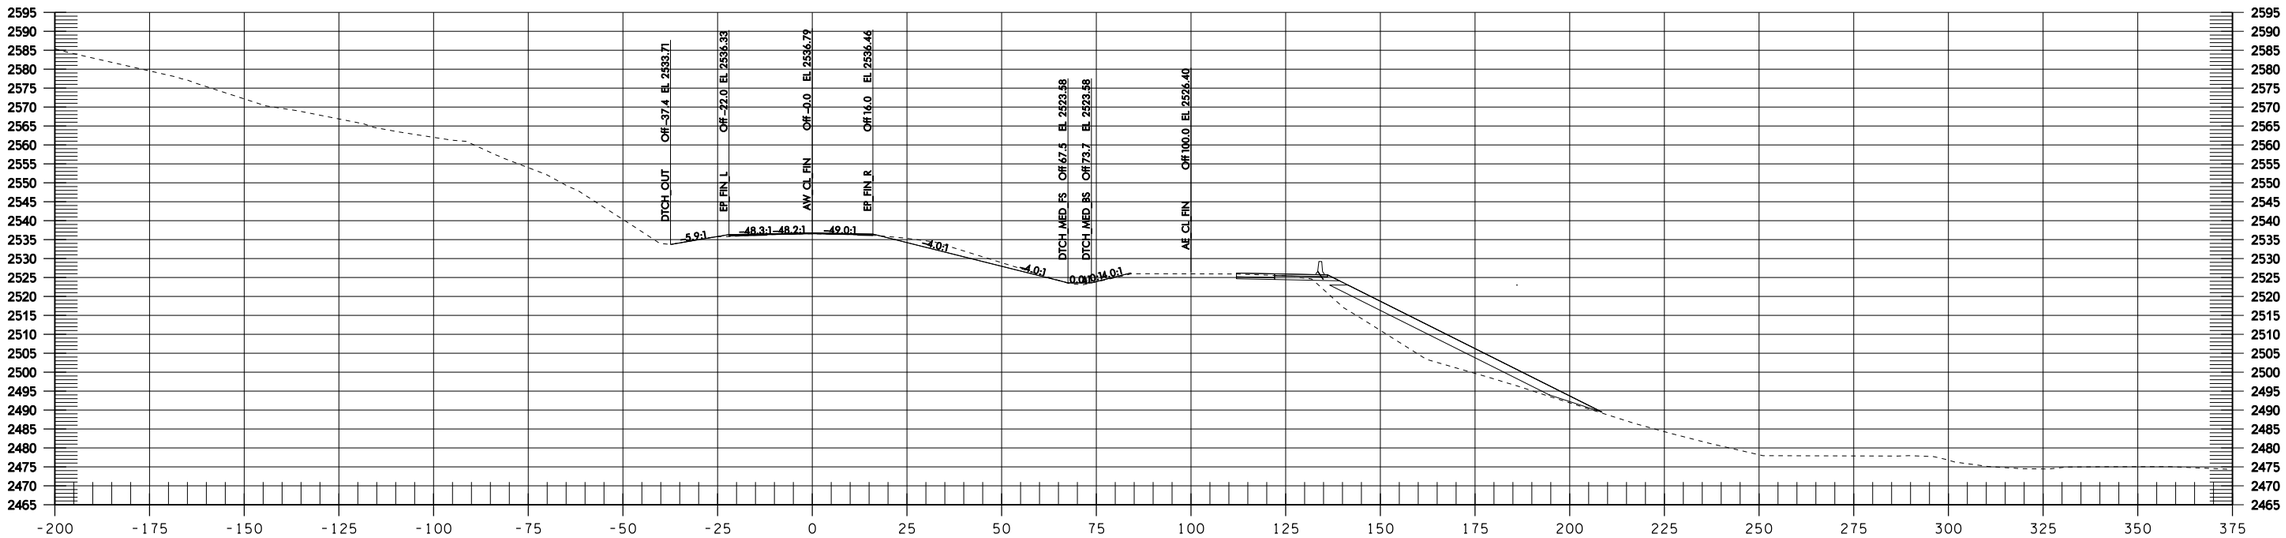

AW 119+50

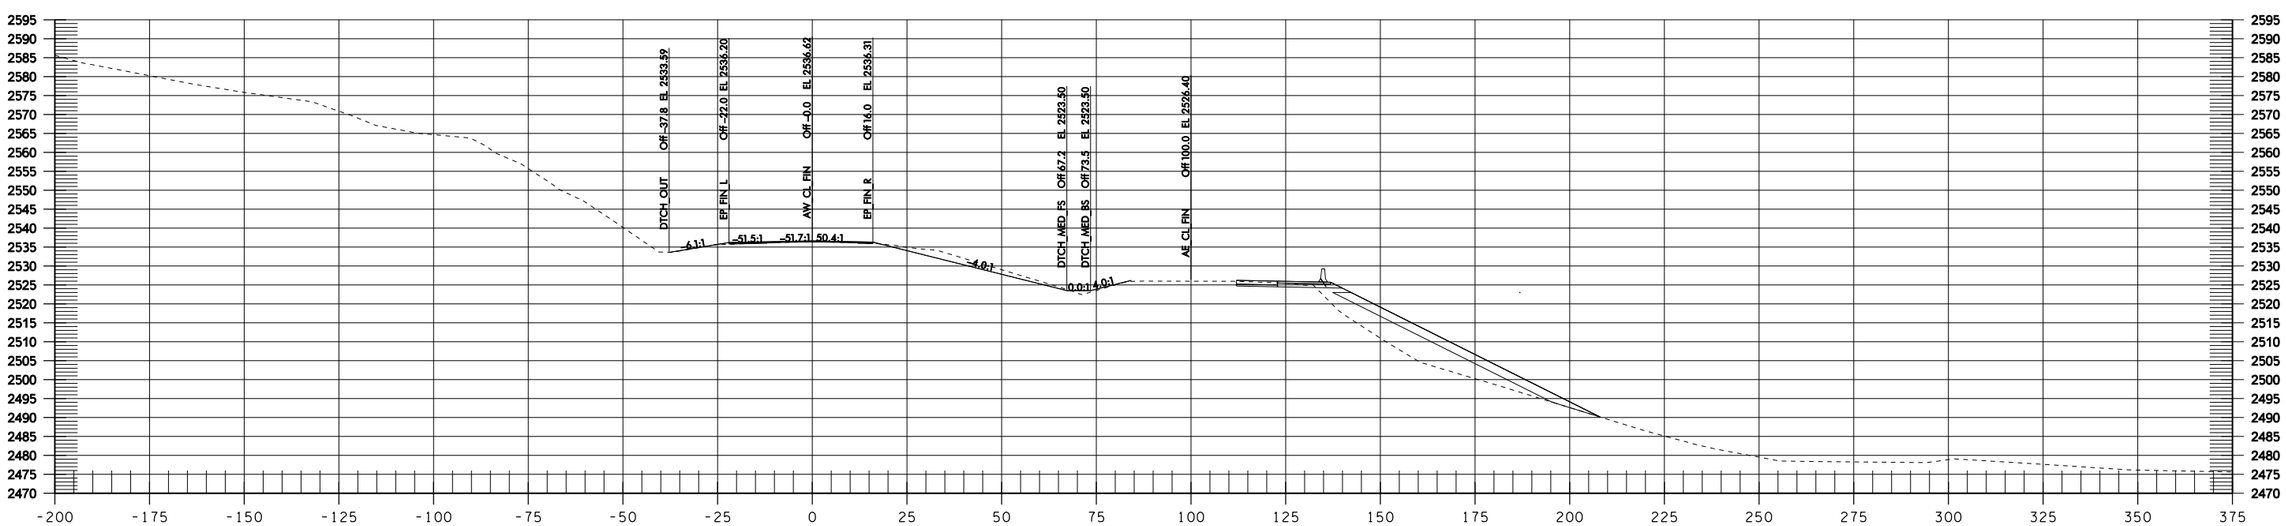

AW 119+00

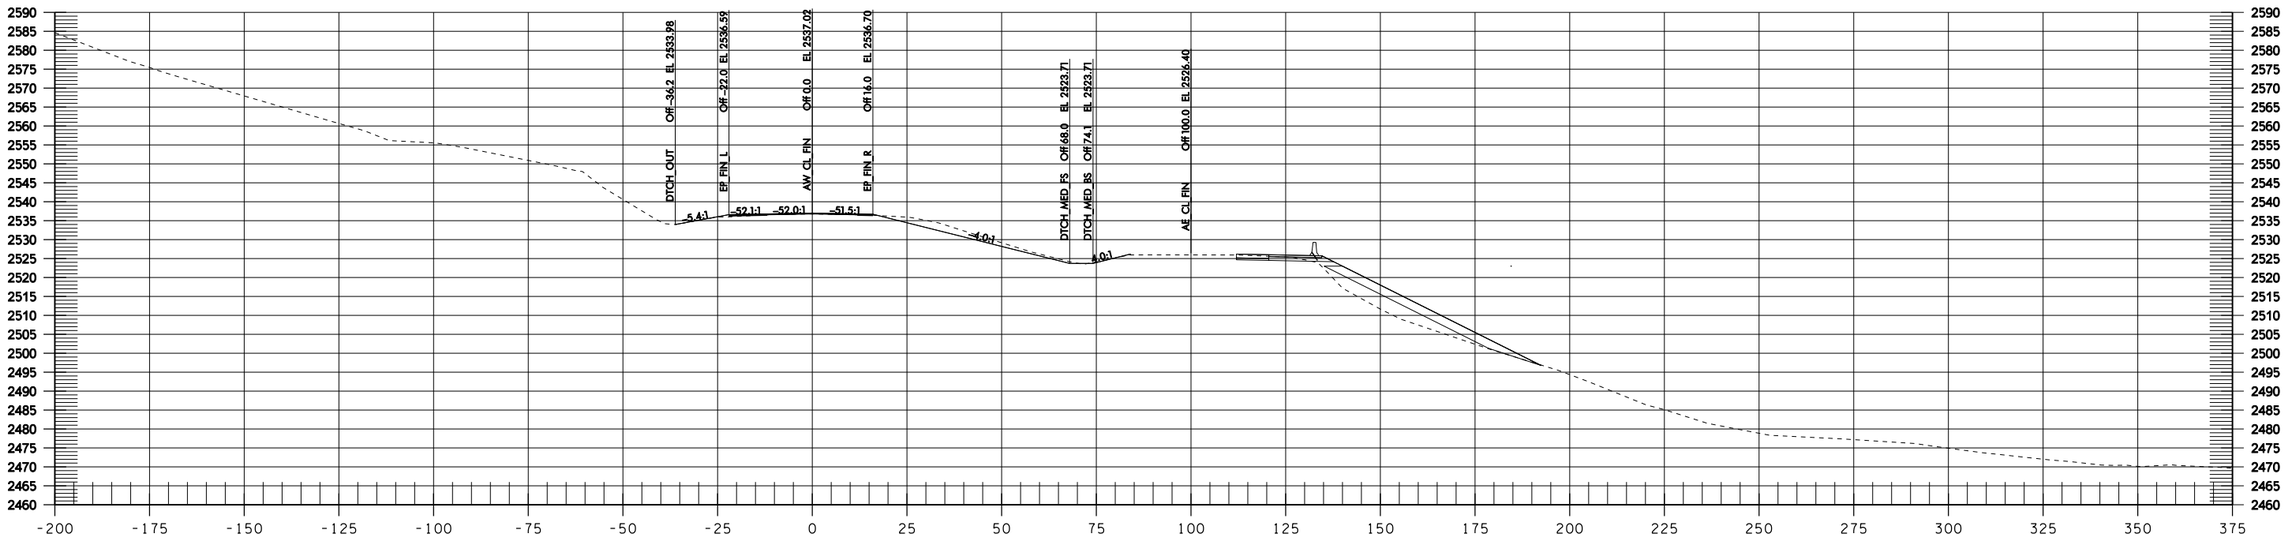

AW 120+50

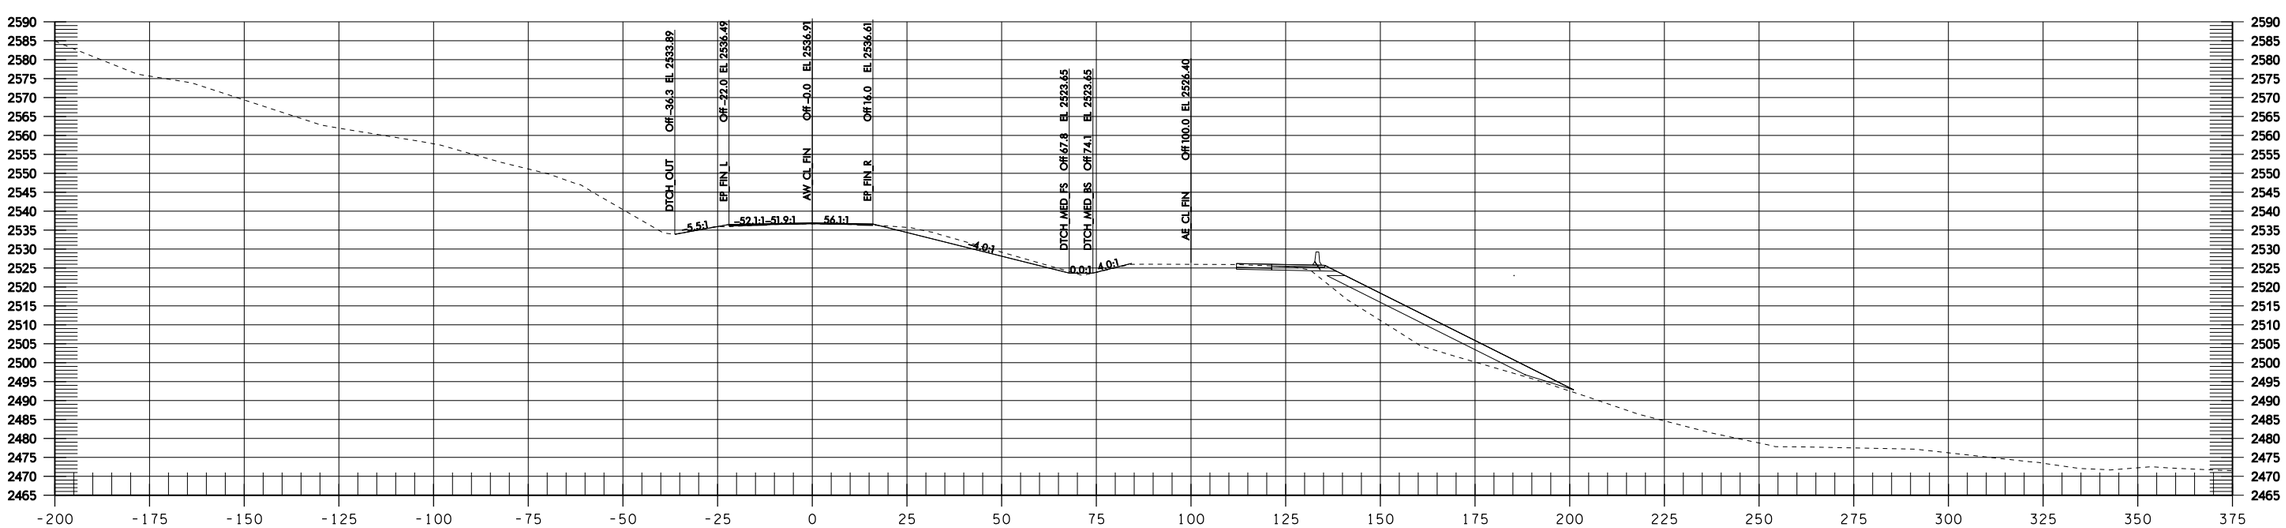

AW 120+00

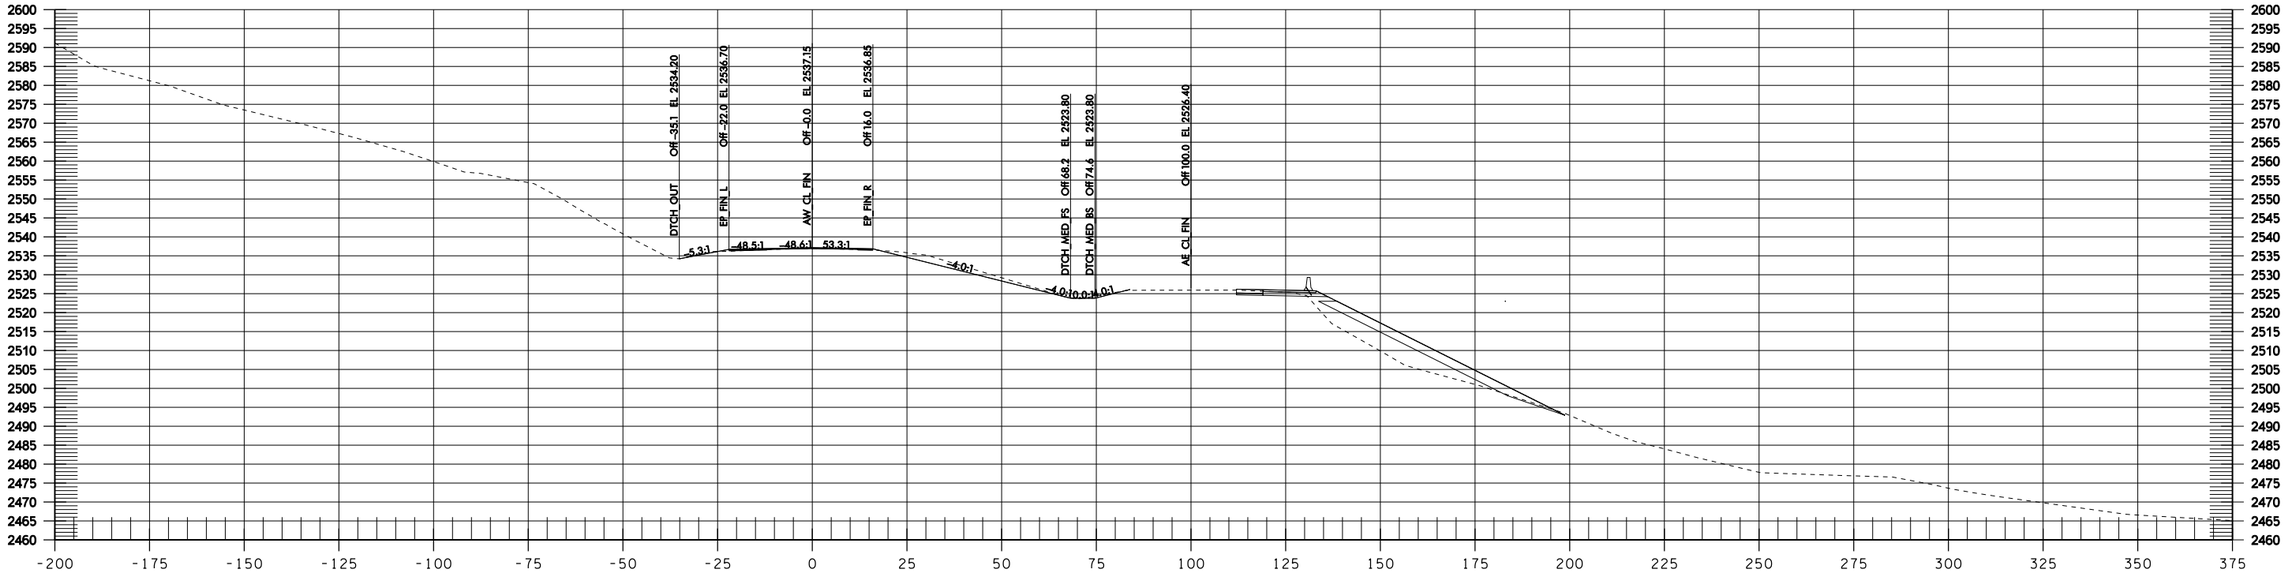

AW 121+50

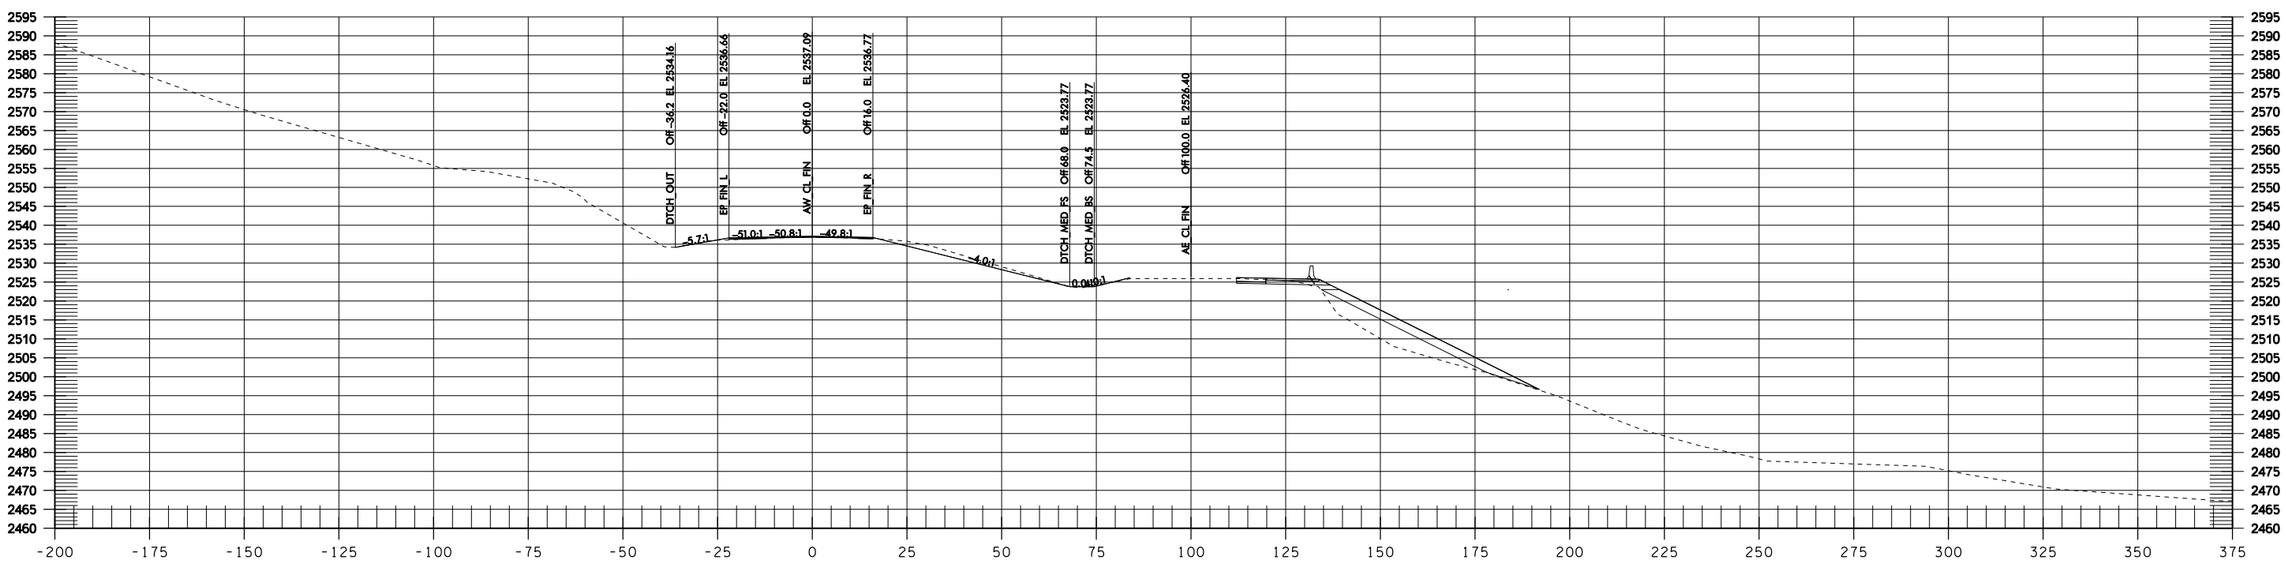

AW 121+00

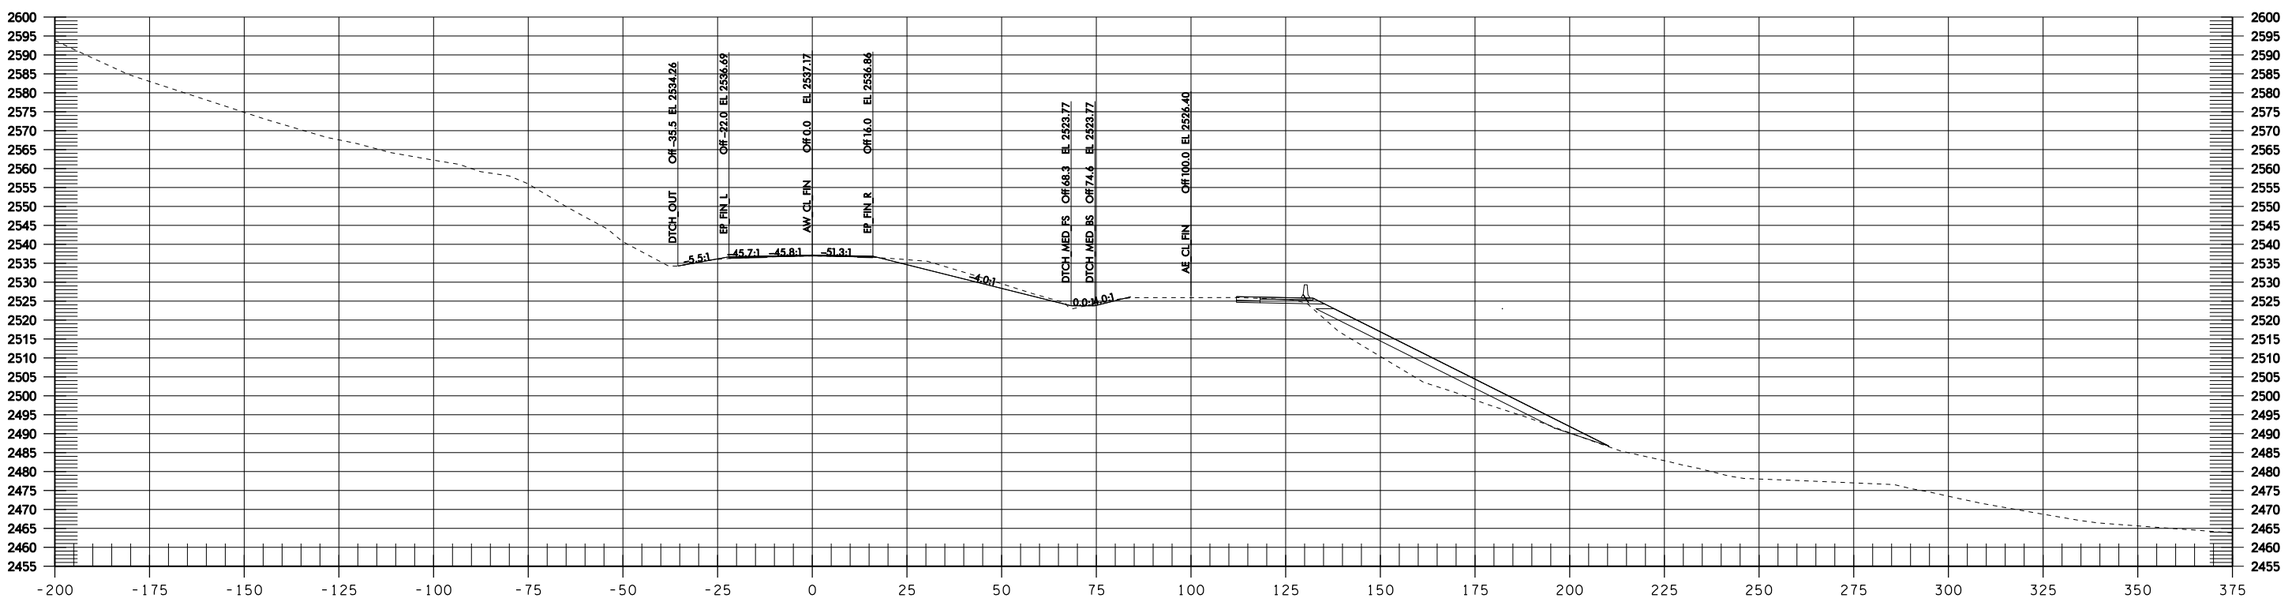

AW 122+00

Informational Use Only Washington State Department of Transportation I-90 Snowshed to Keechelus Dam Phase 1C - Replace Snowshed and Add Lanes

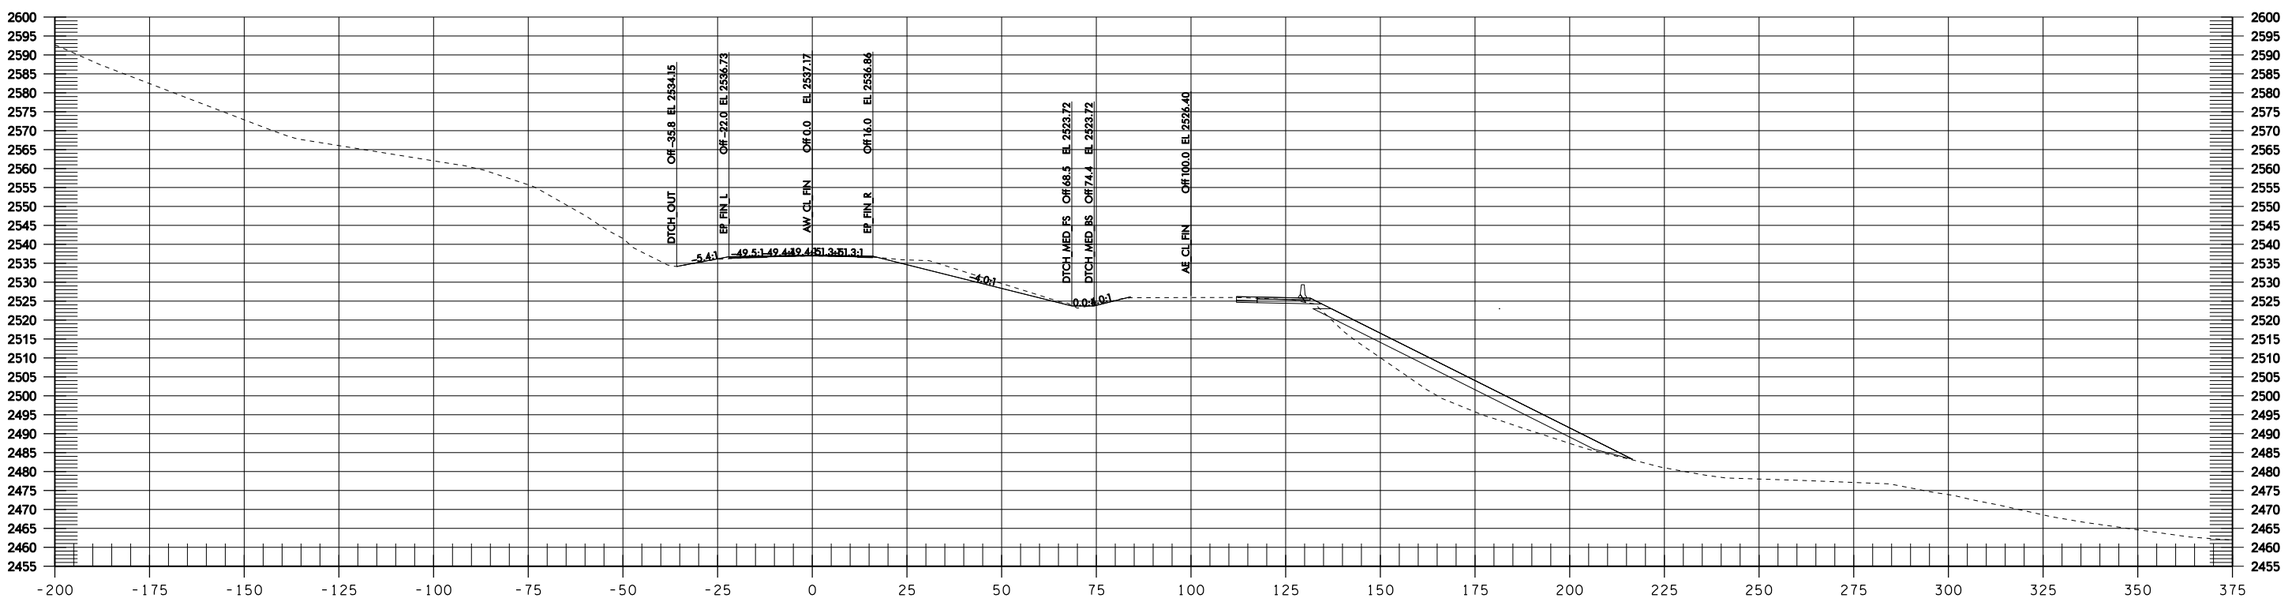

AW 122+50

Informational Use Only Washington State Department of Transportation I-90 Snowshed to Keechelus Dam Phase 1C - Replace Snowshed and Add Lanes

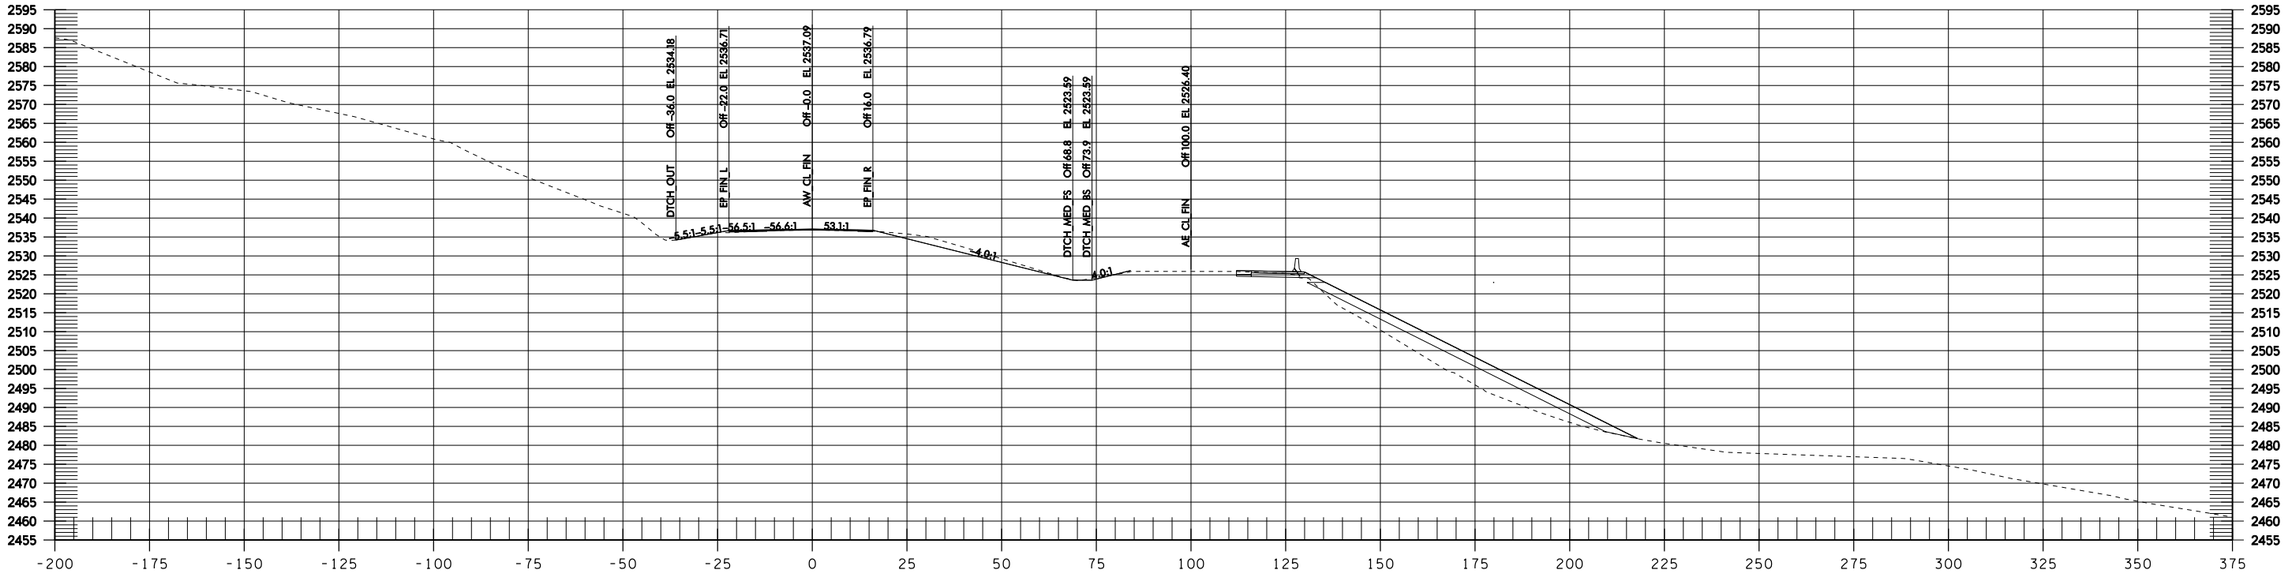

AW 123+50

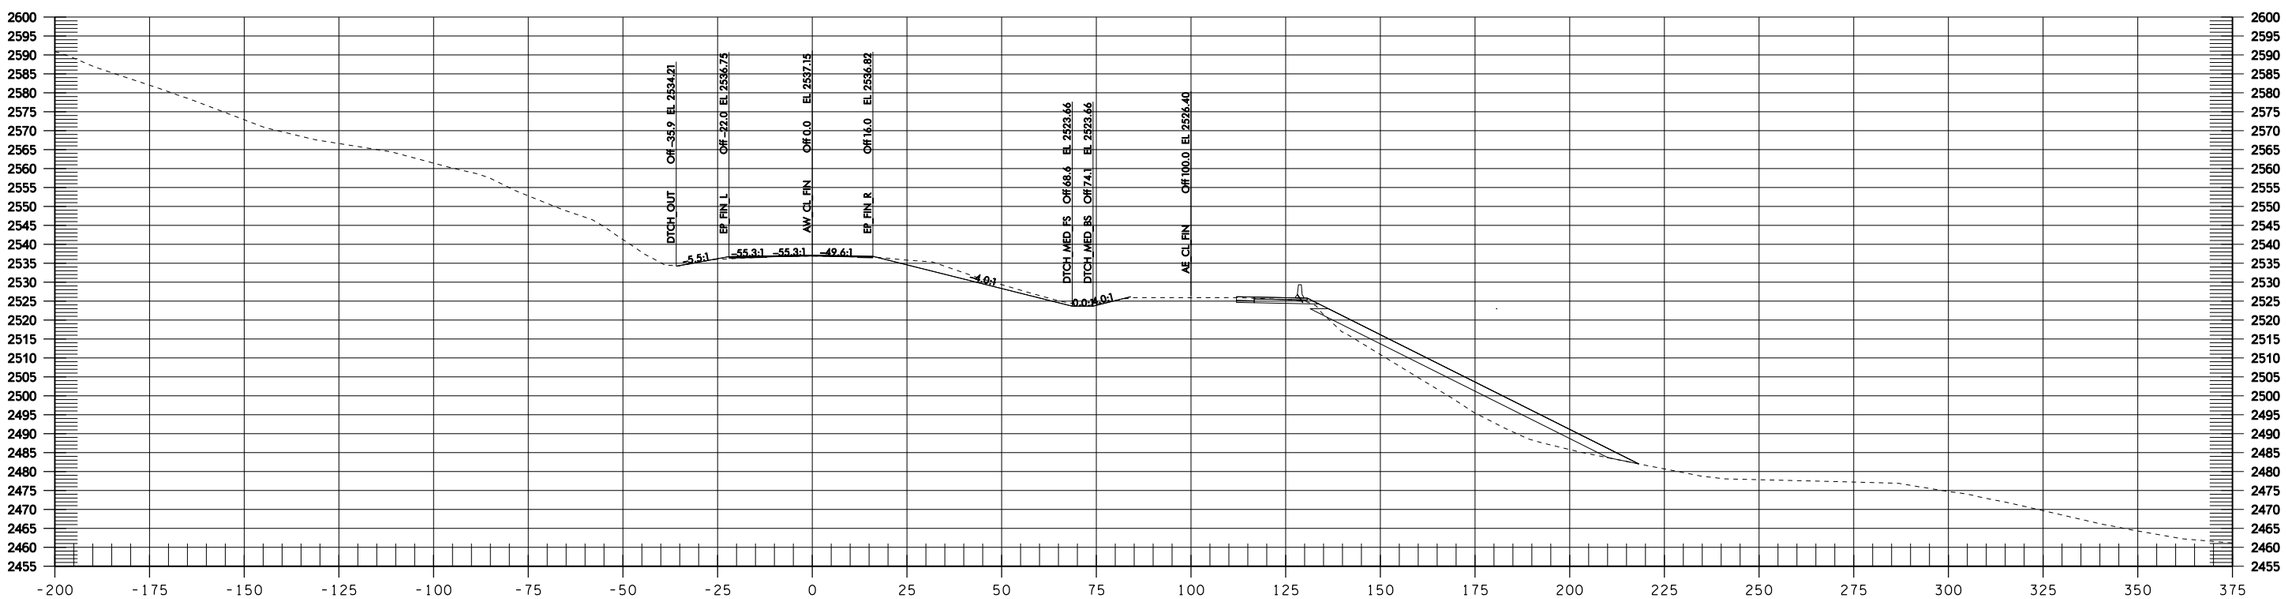

AW 123+00

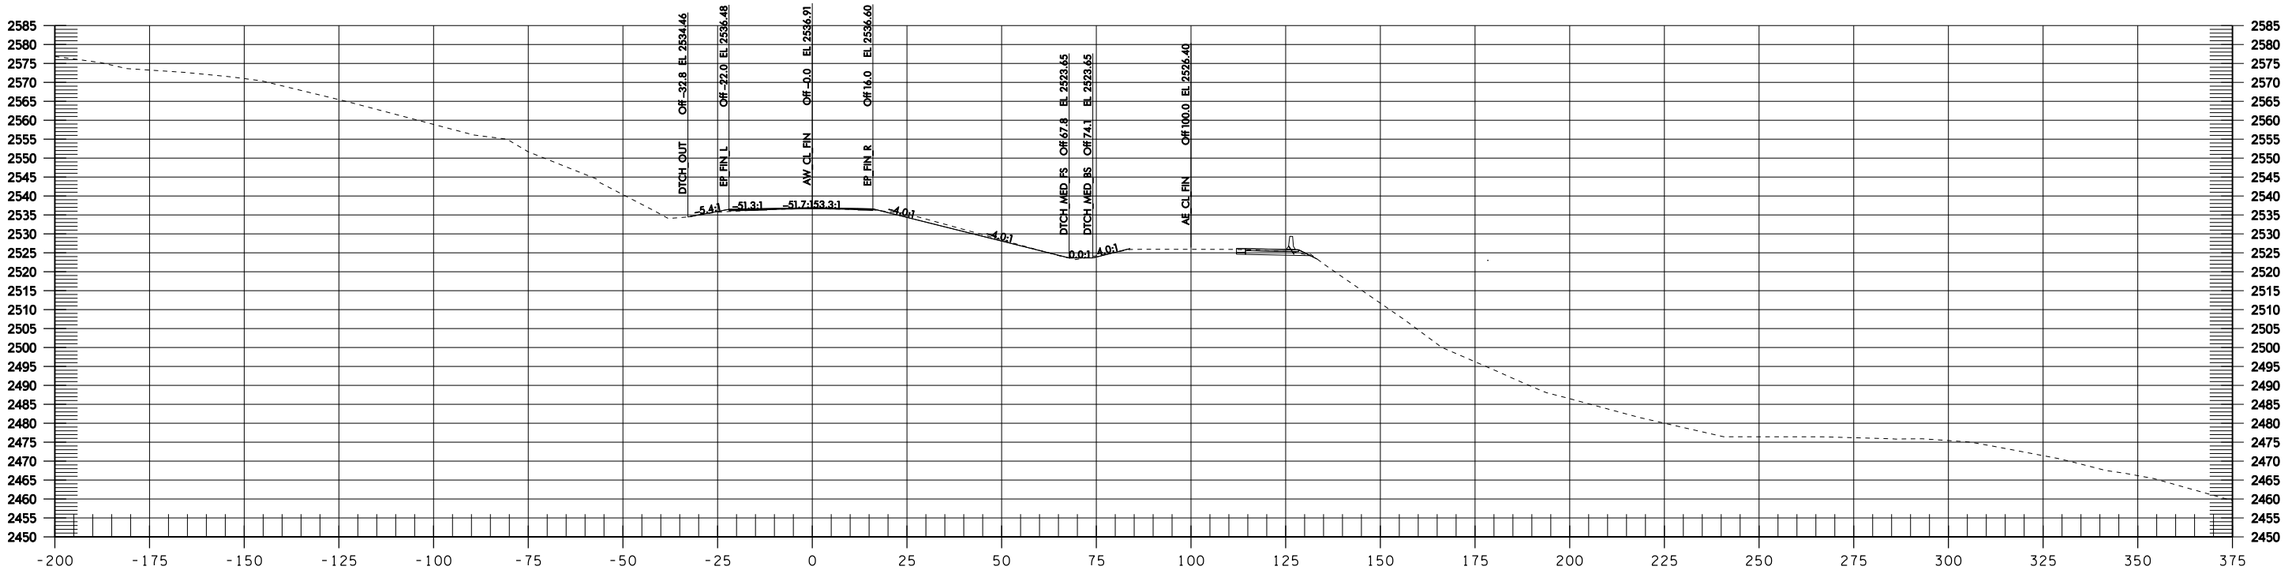

AW 124+50

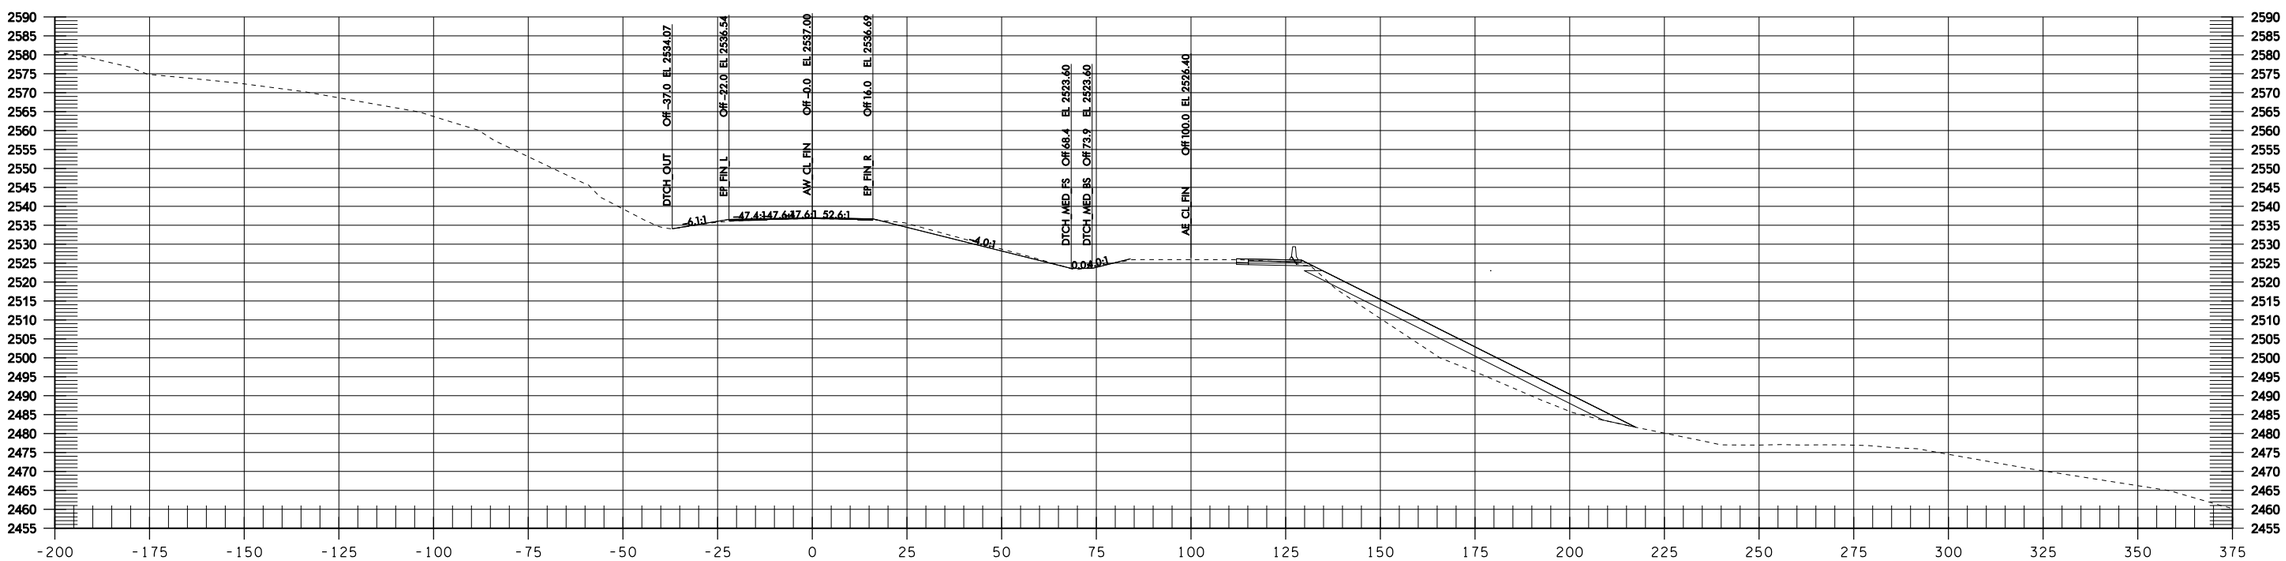

AW 124+00

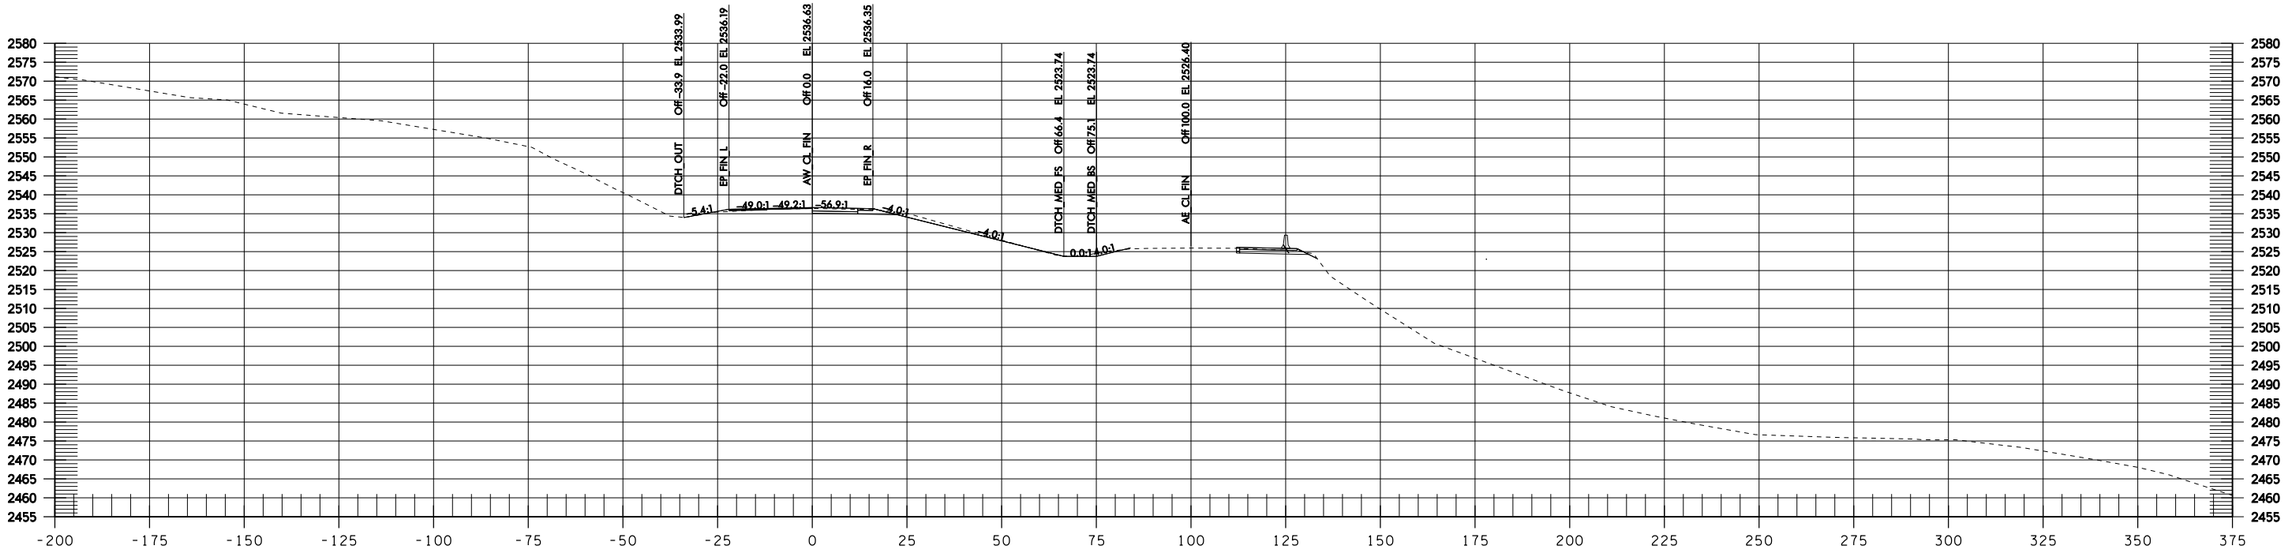

AW 125+50

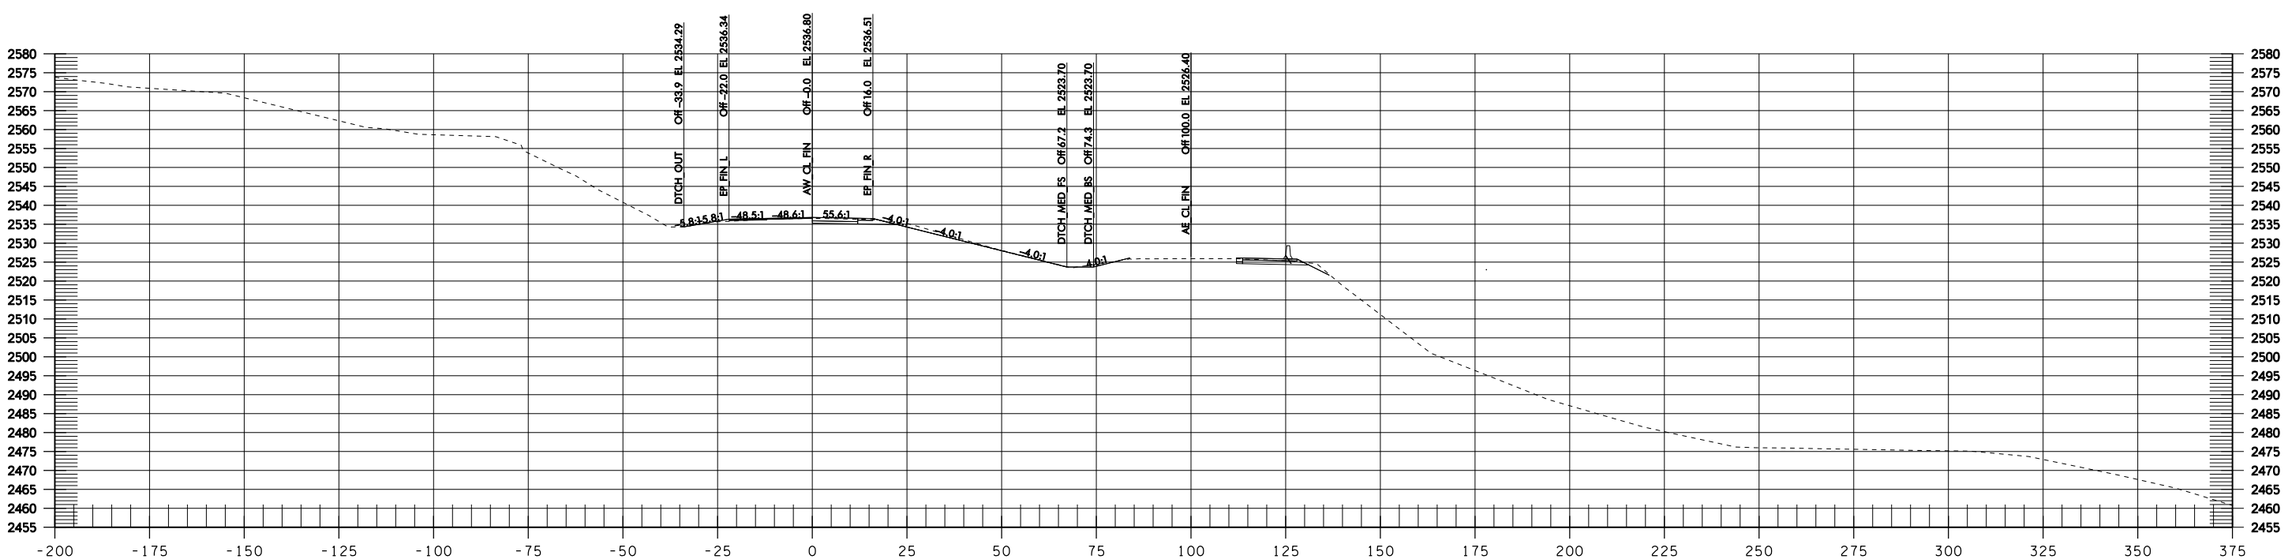

AW 125+00

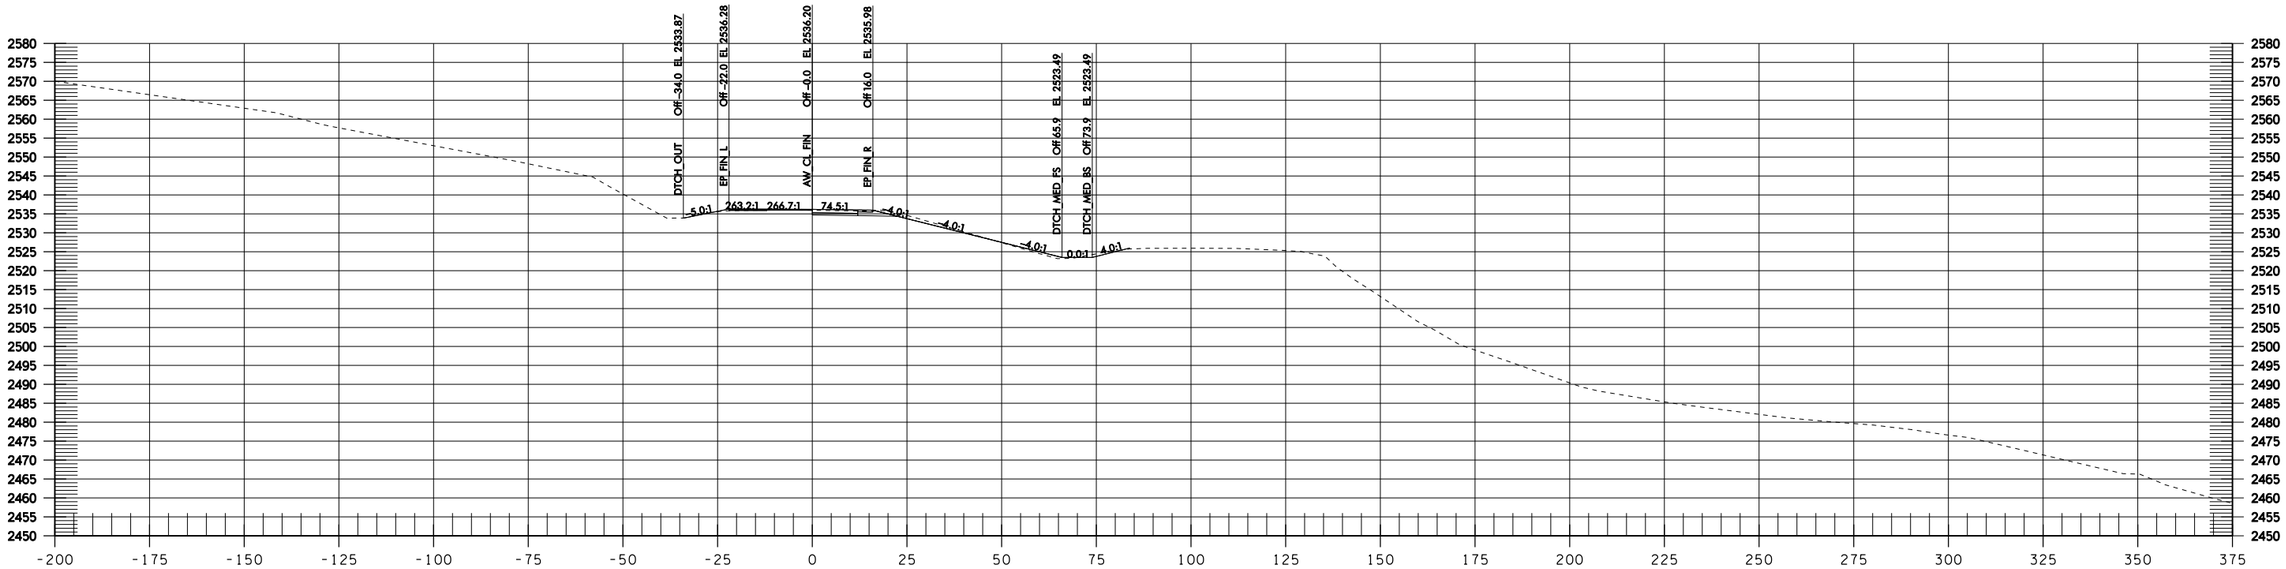

AW 126+50

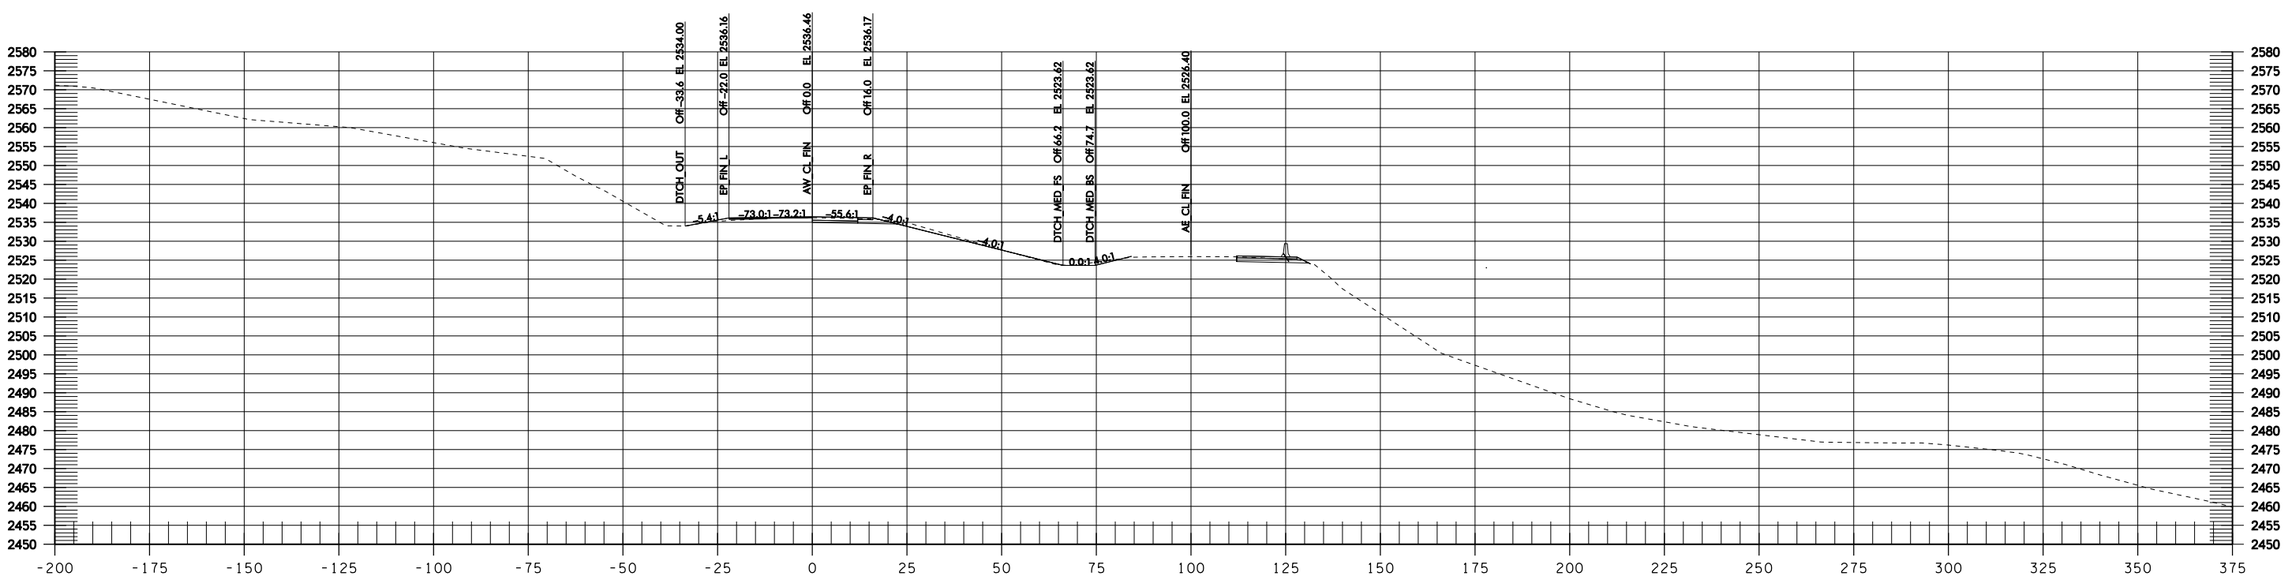

AW 126+00

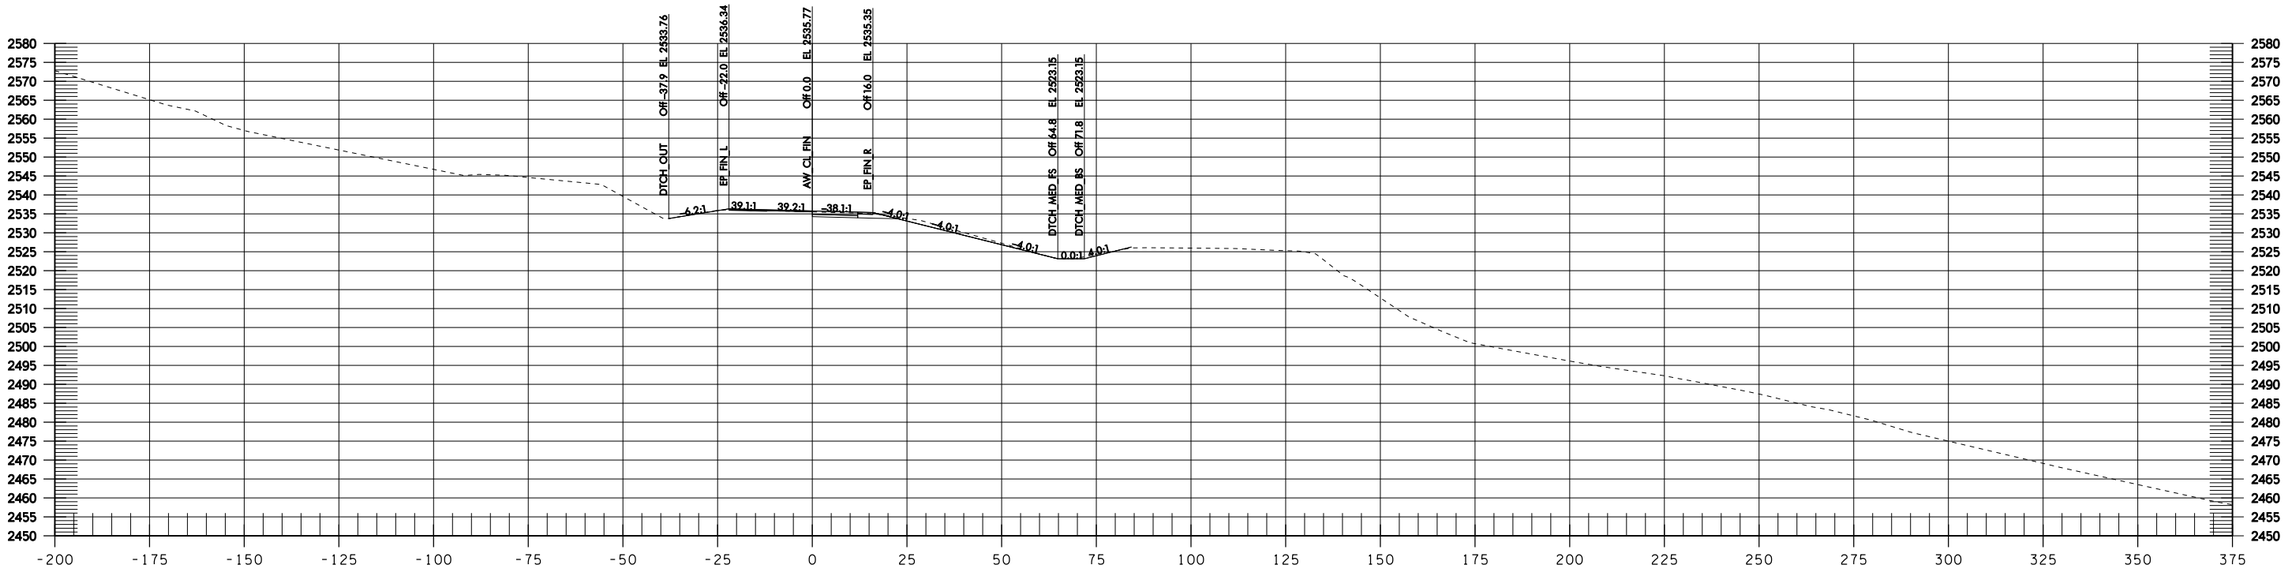

AW 127+50

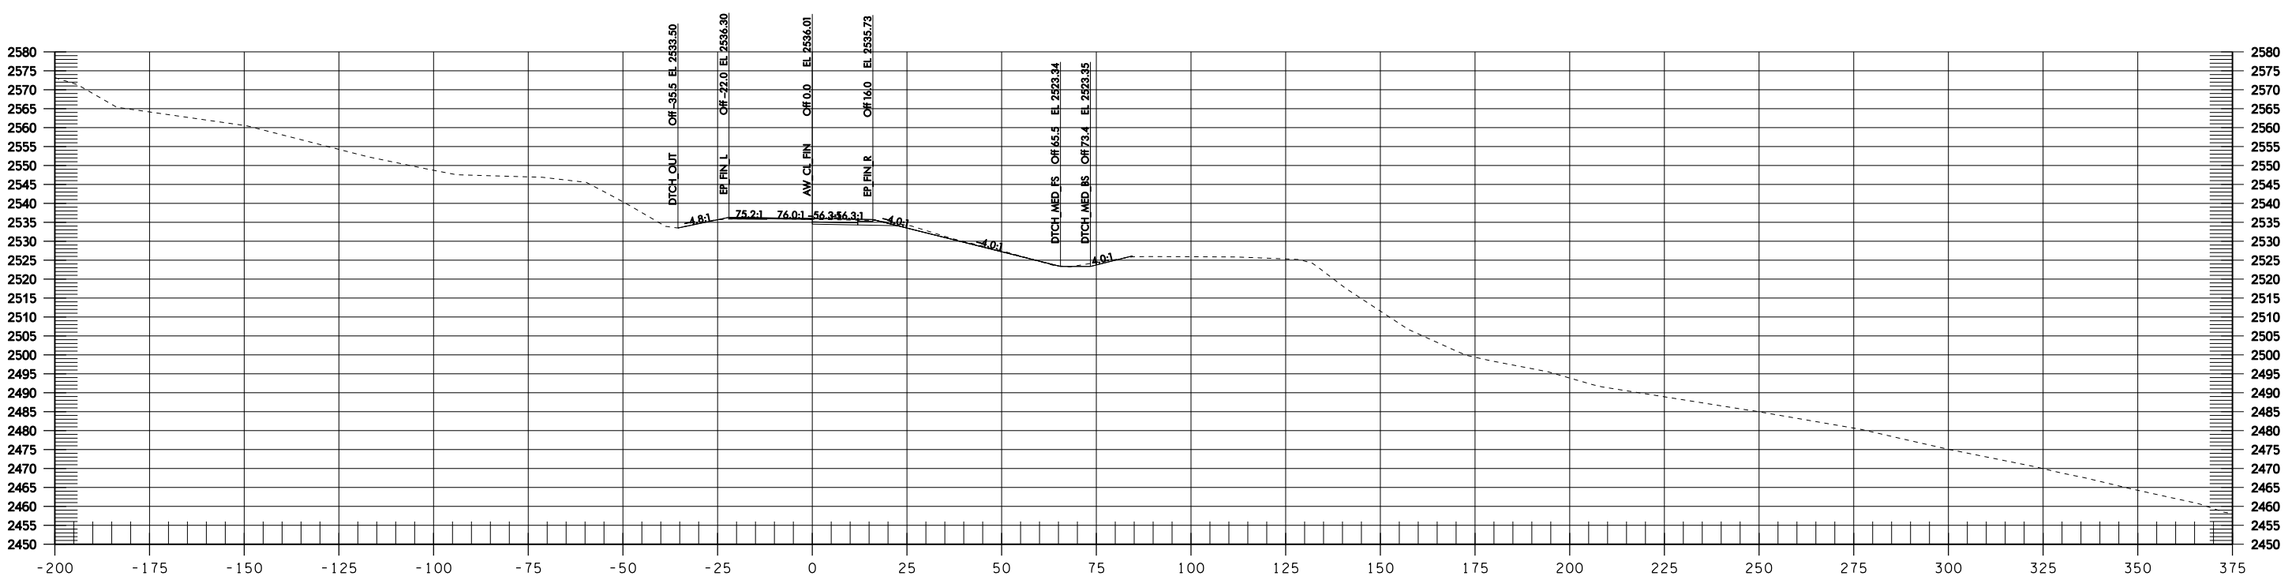

AW 127+00

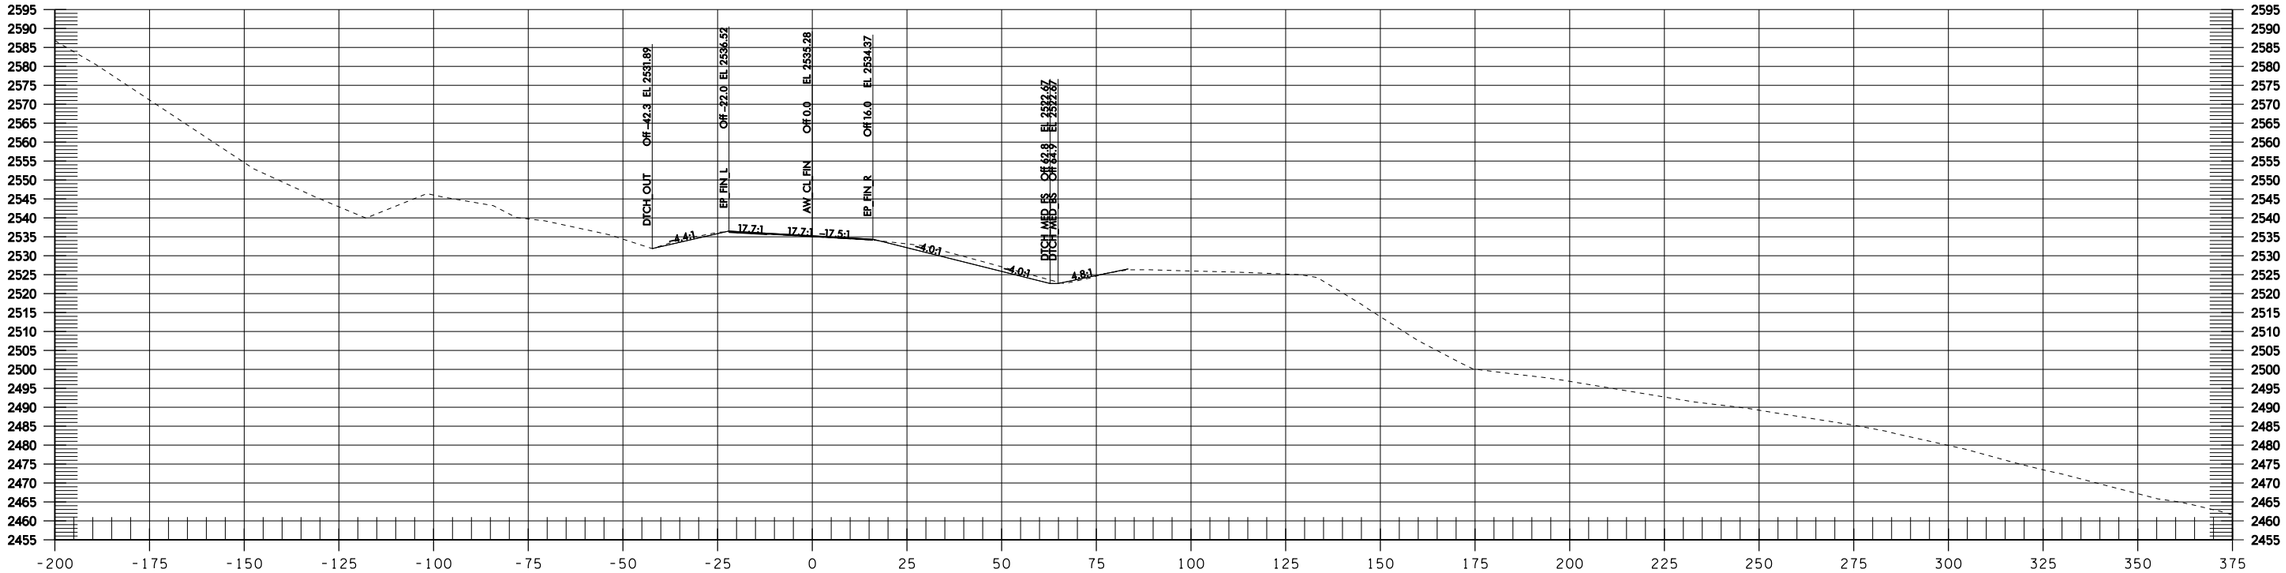

AW 128+50

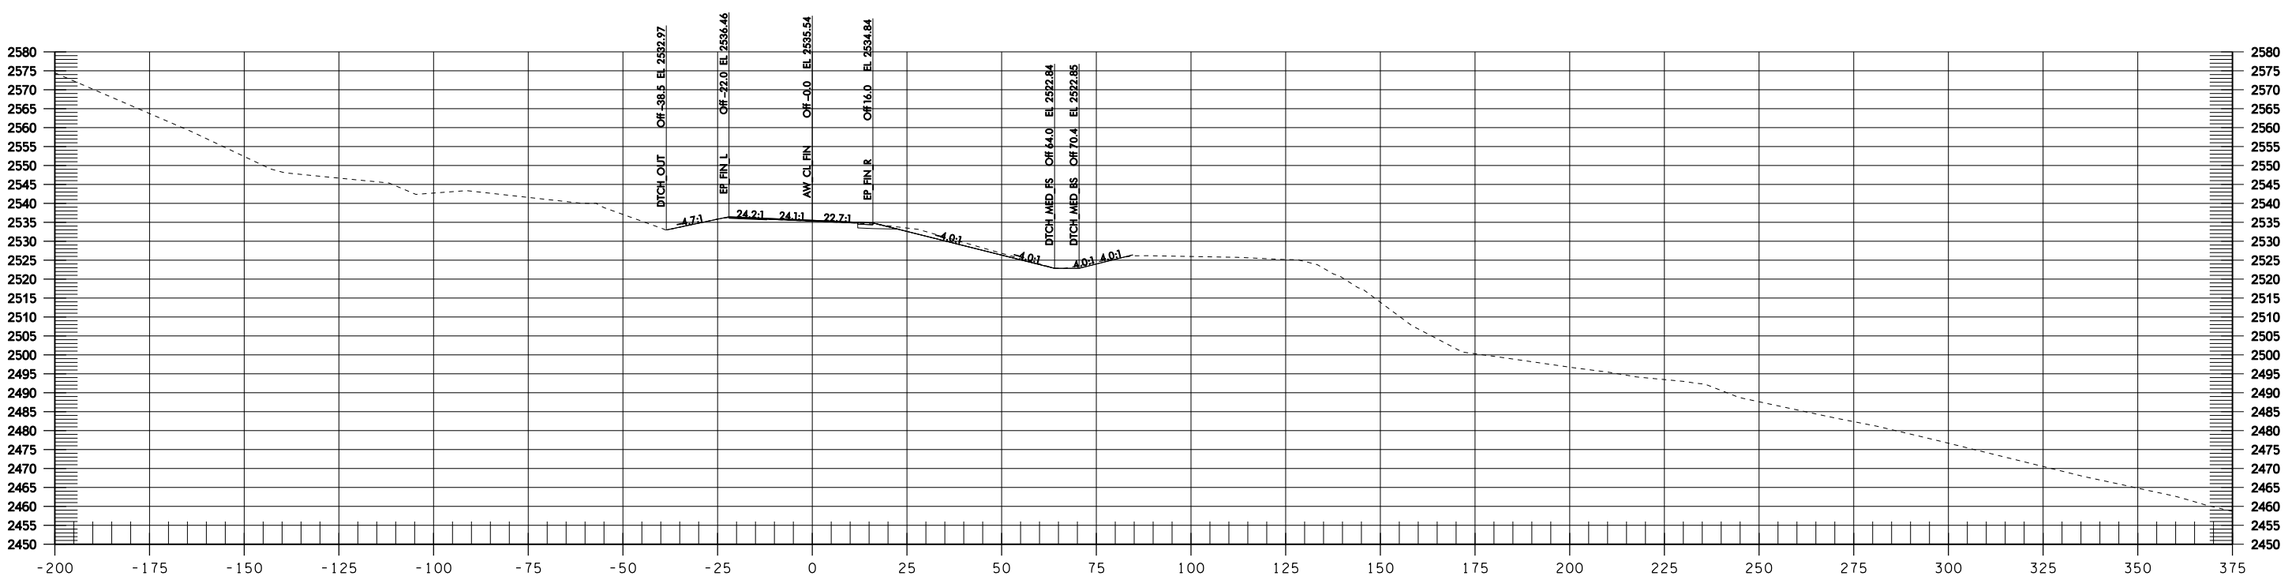

AW 128+00

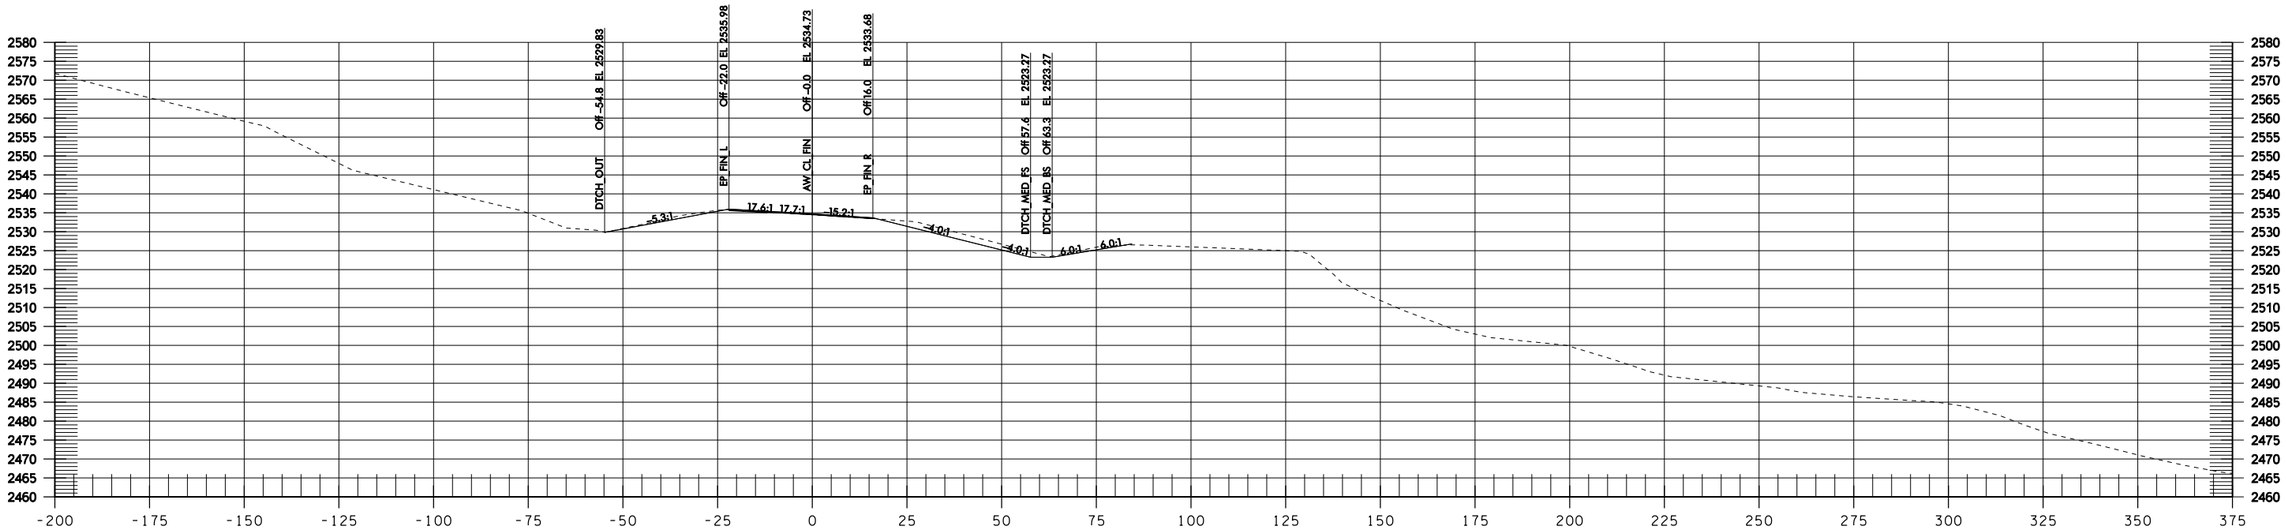

AW 129+50

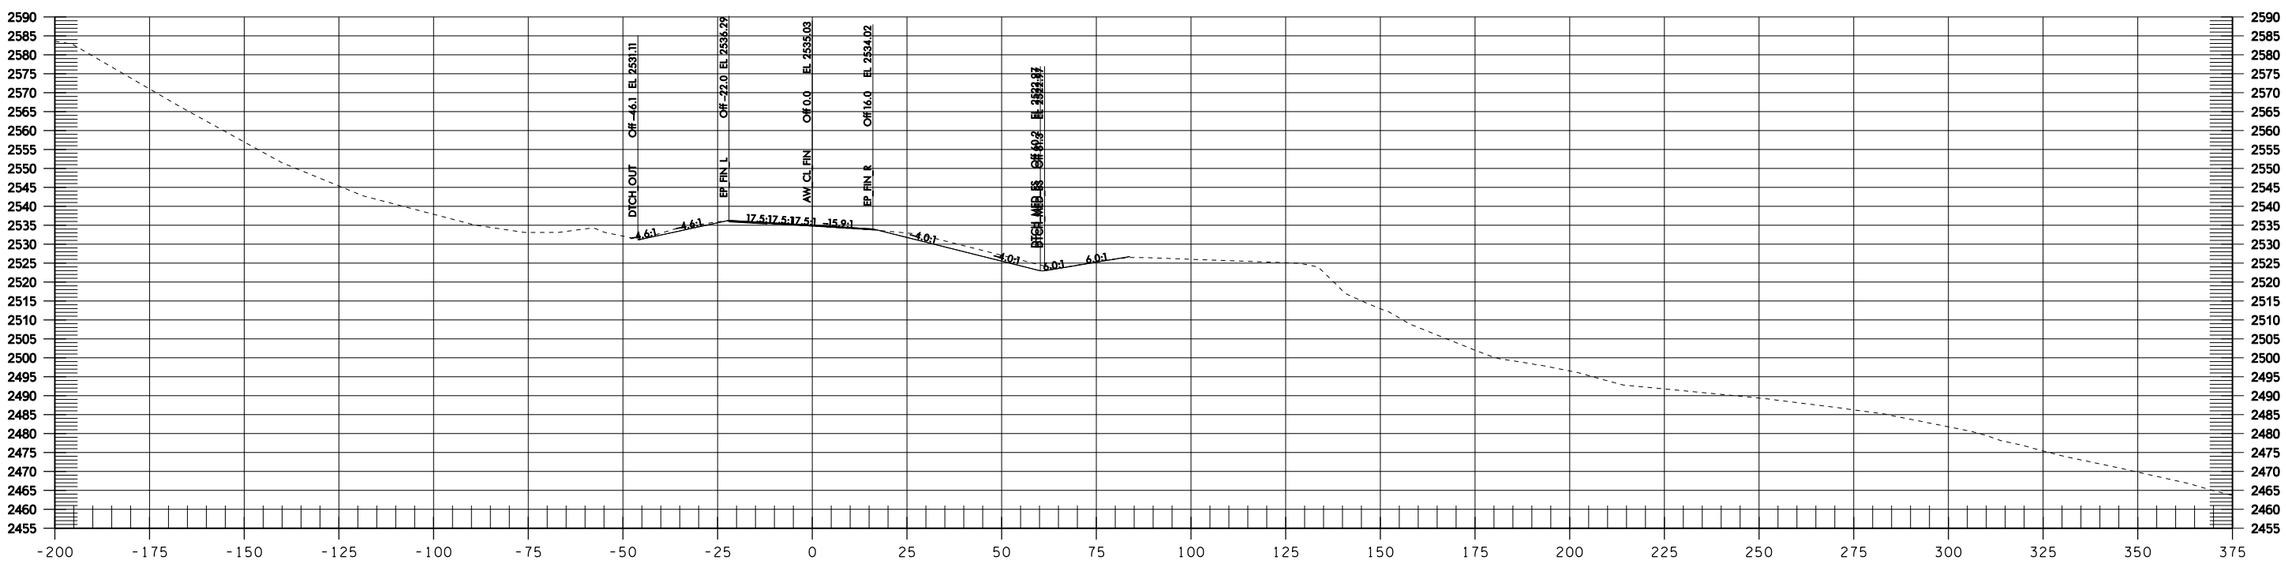

AW 129+00

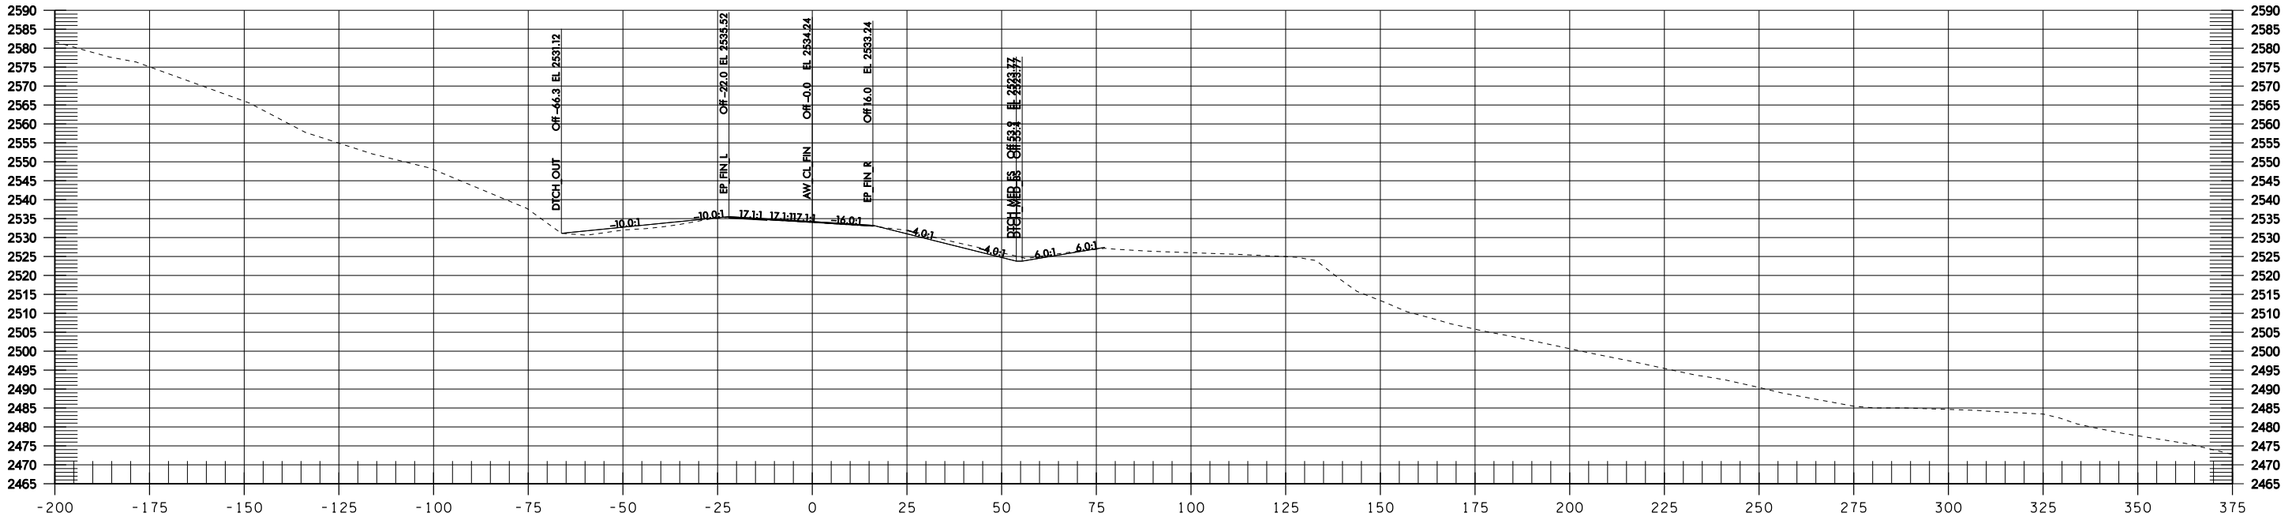

AW 130+50

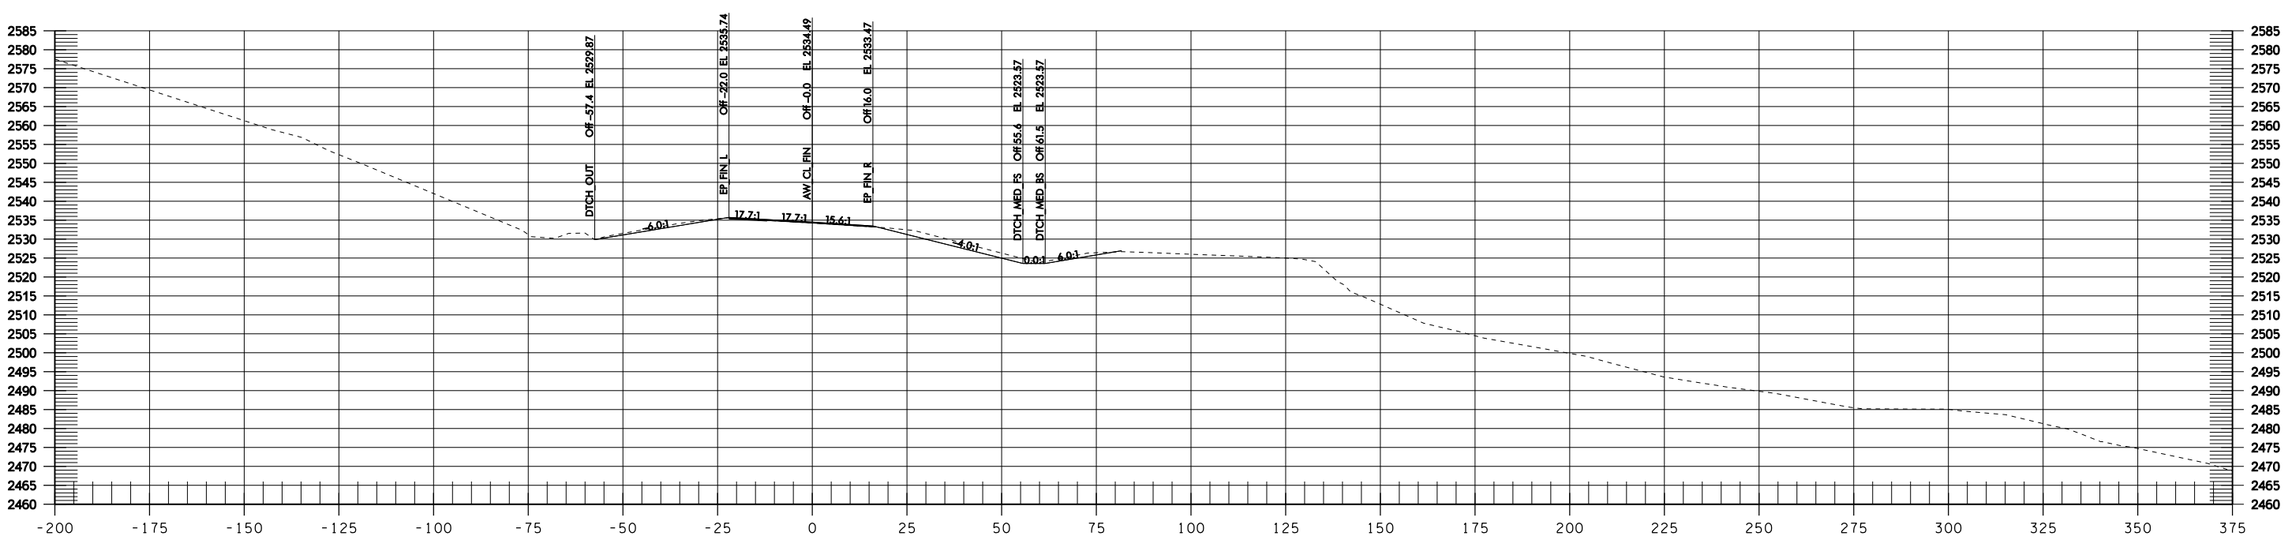

AW 130+00

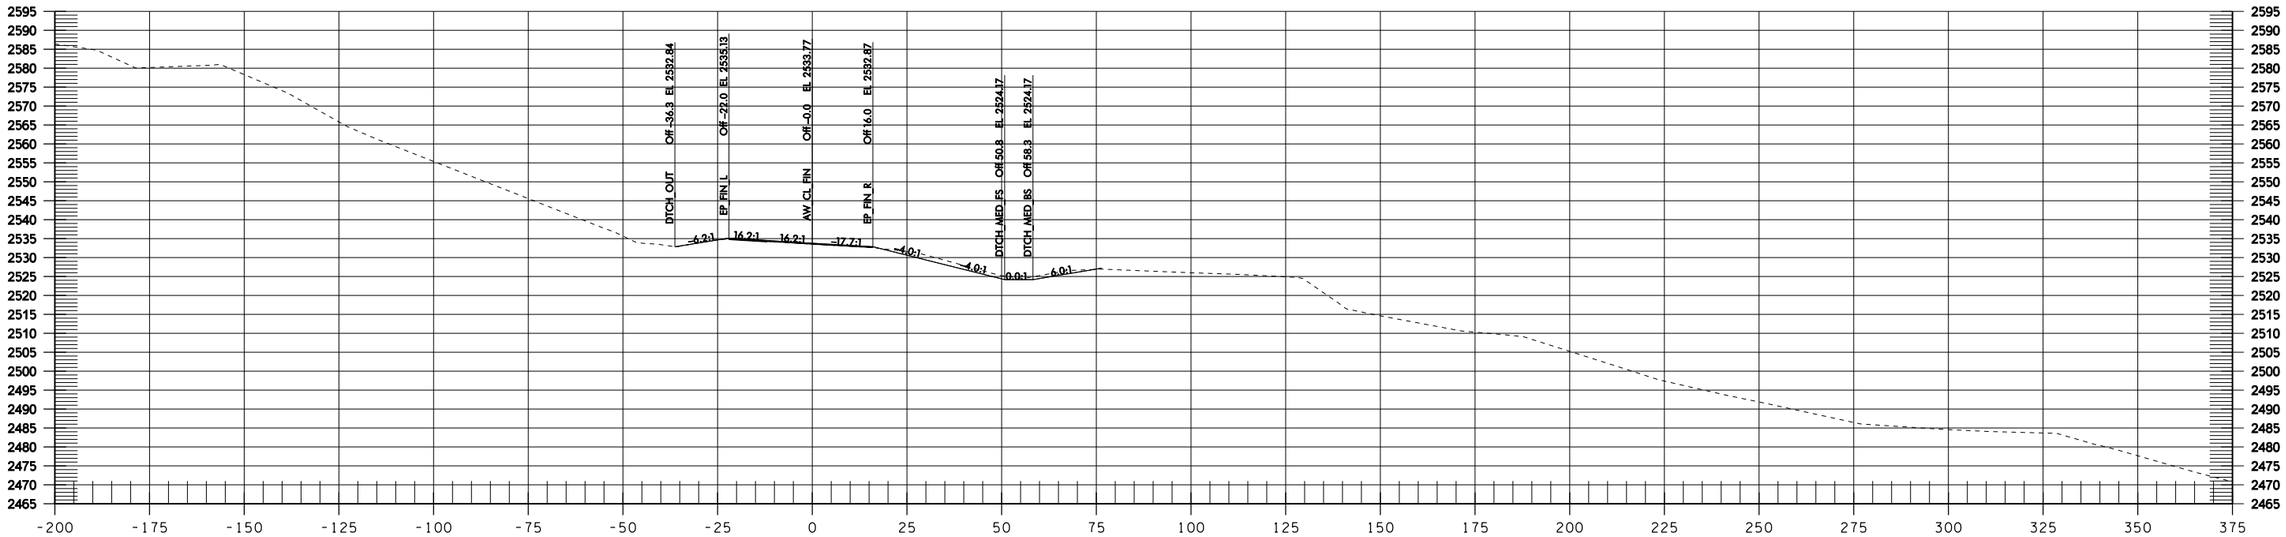

AW 131+50

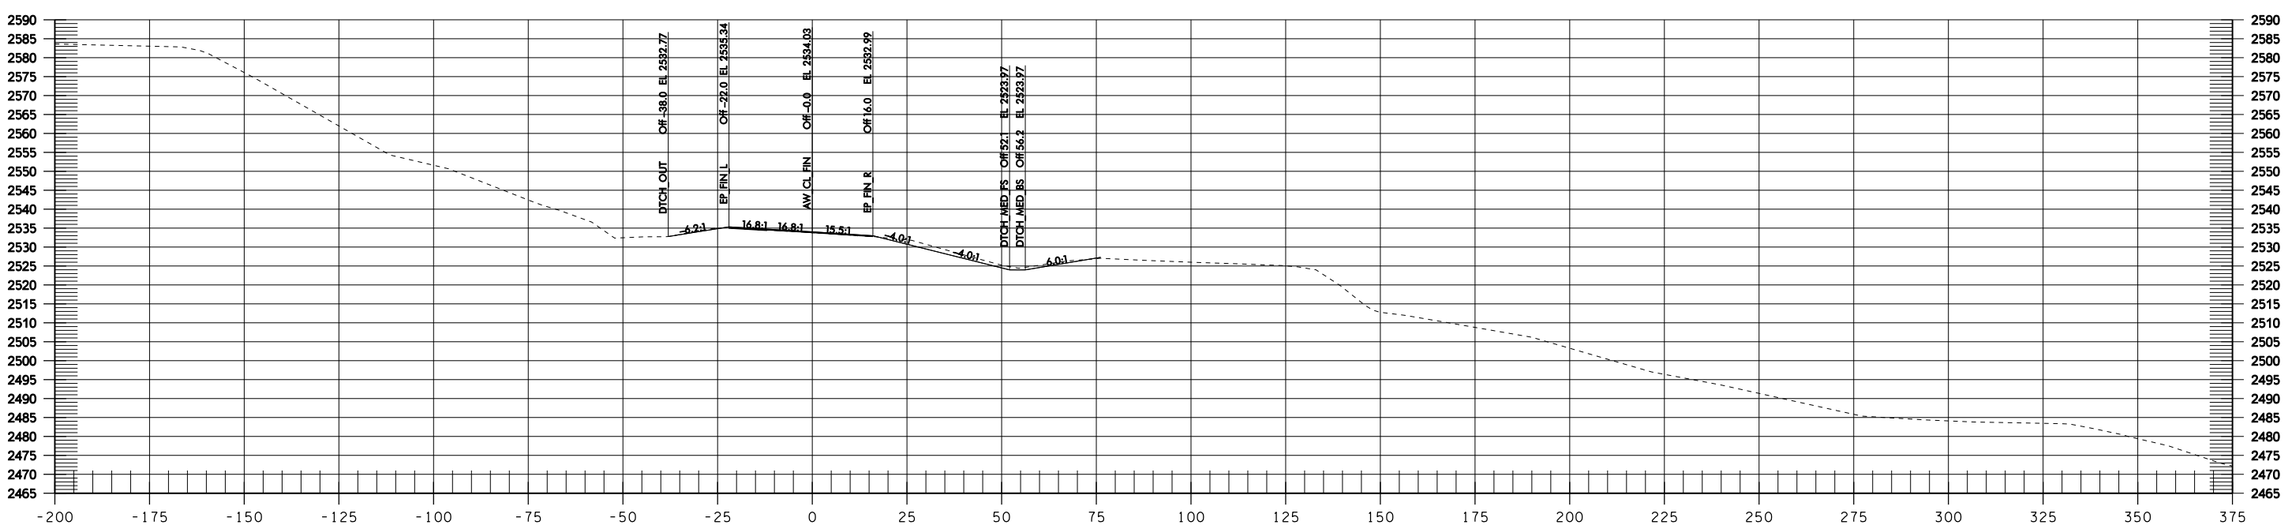

AW 131+00

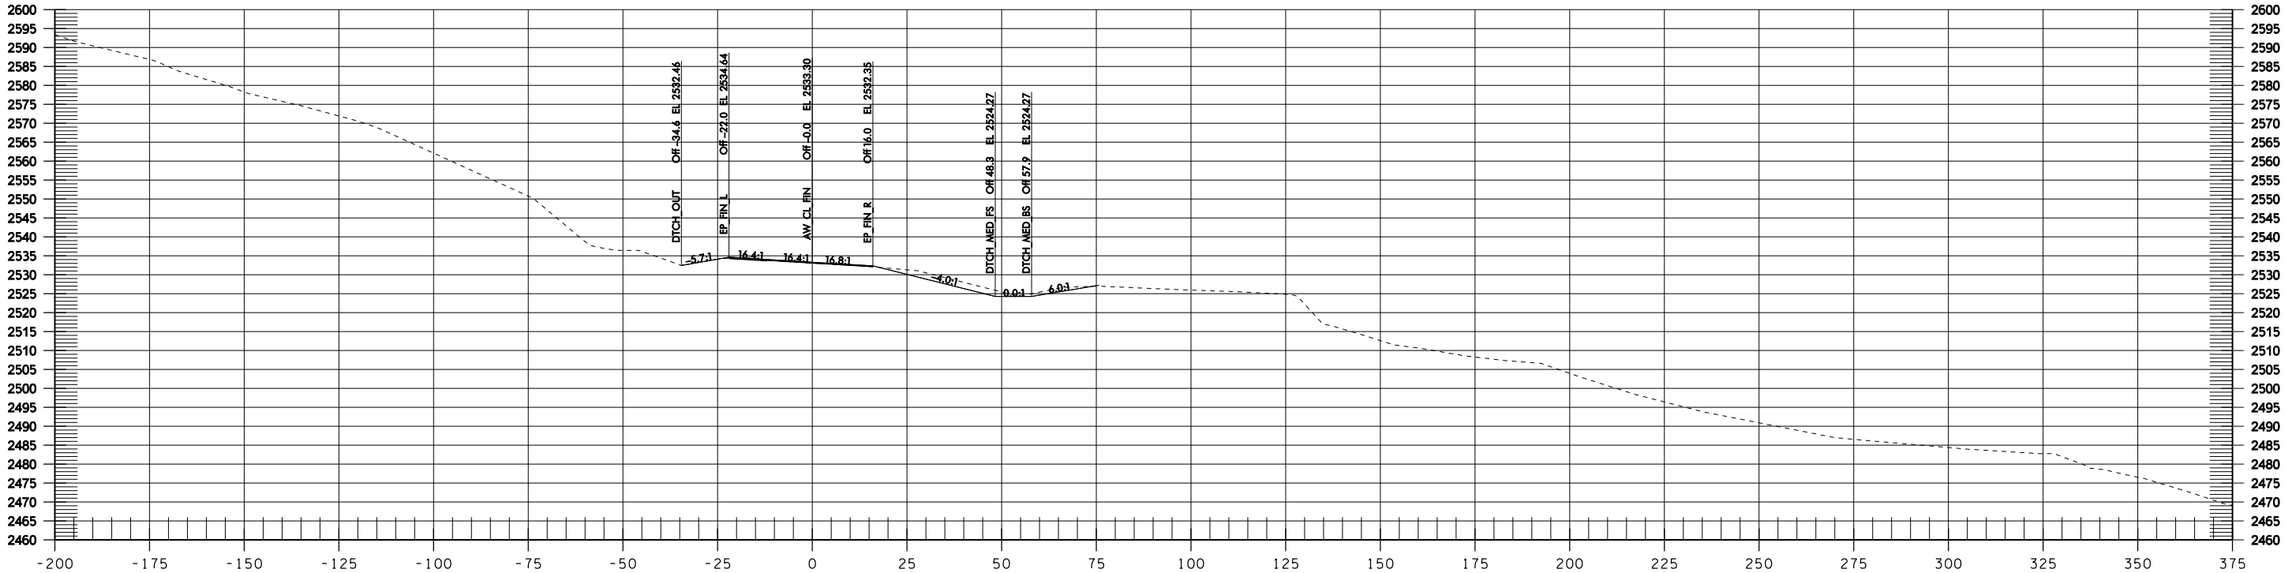

AW 132+50

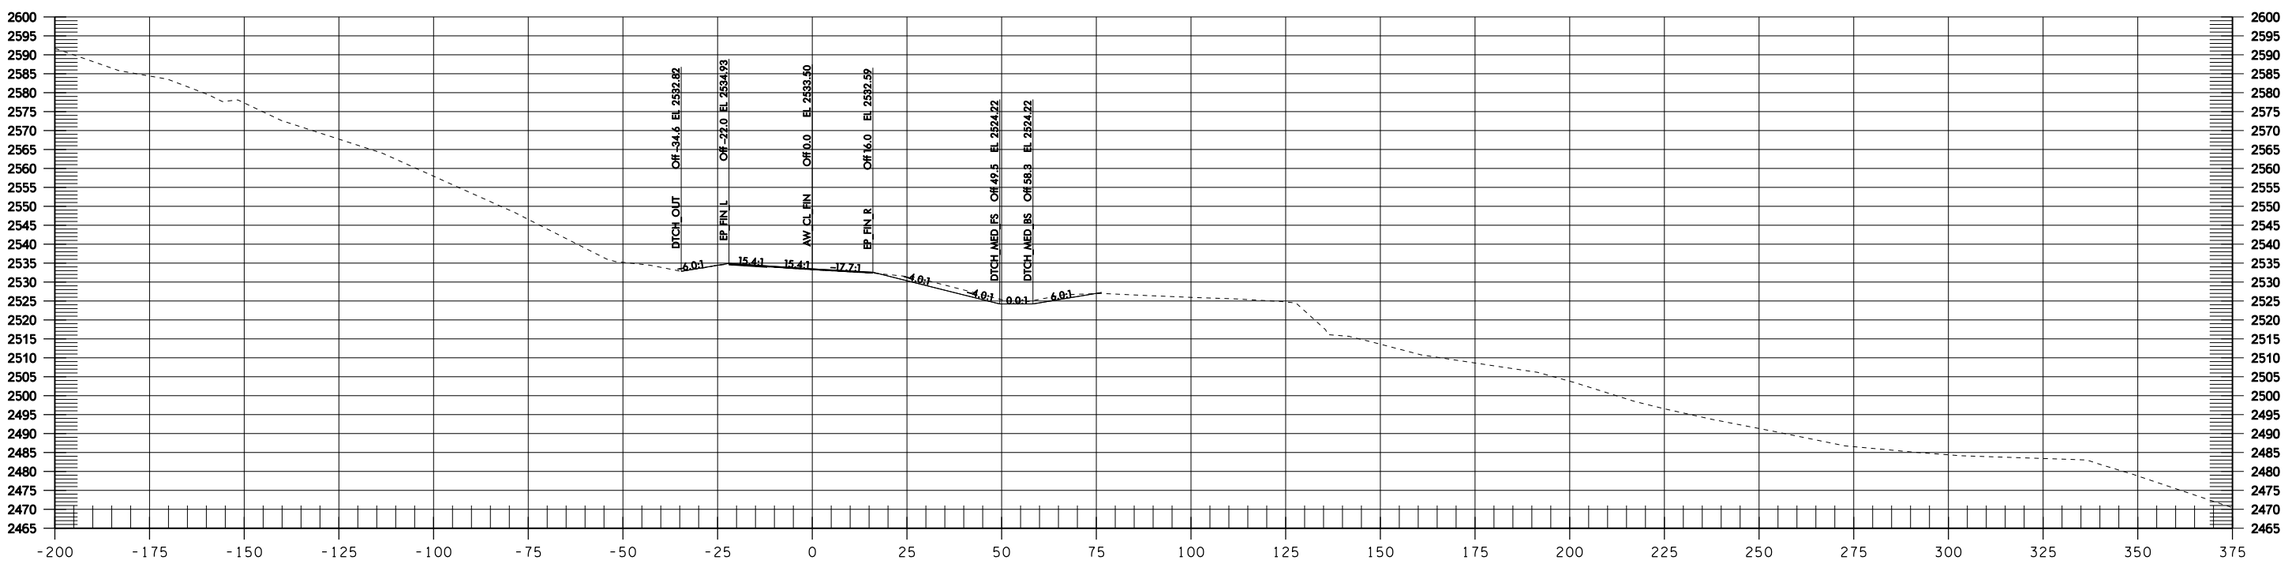

AW 132+00

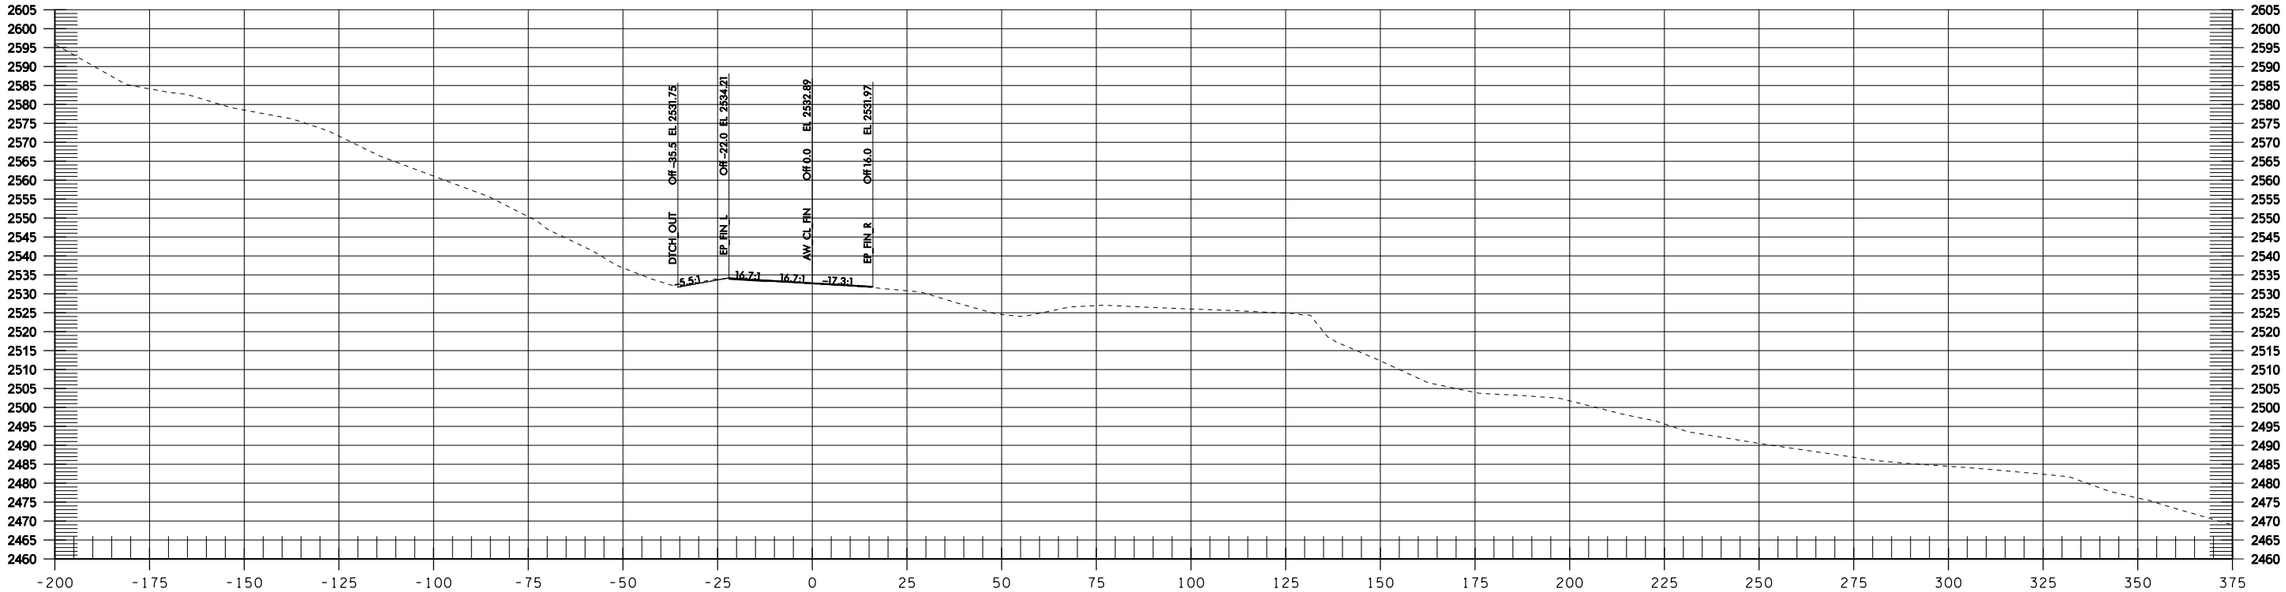

AW 133+50

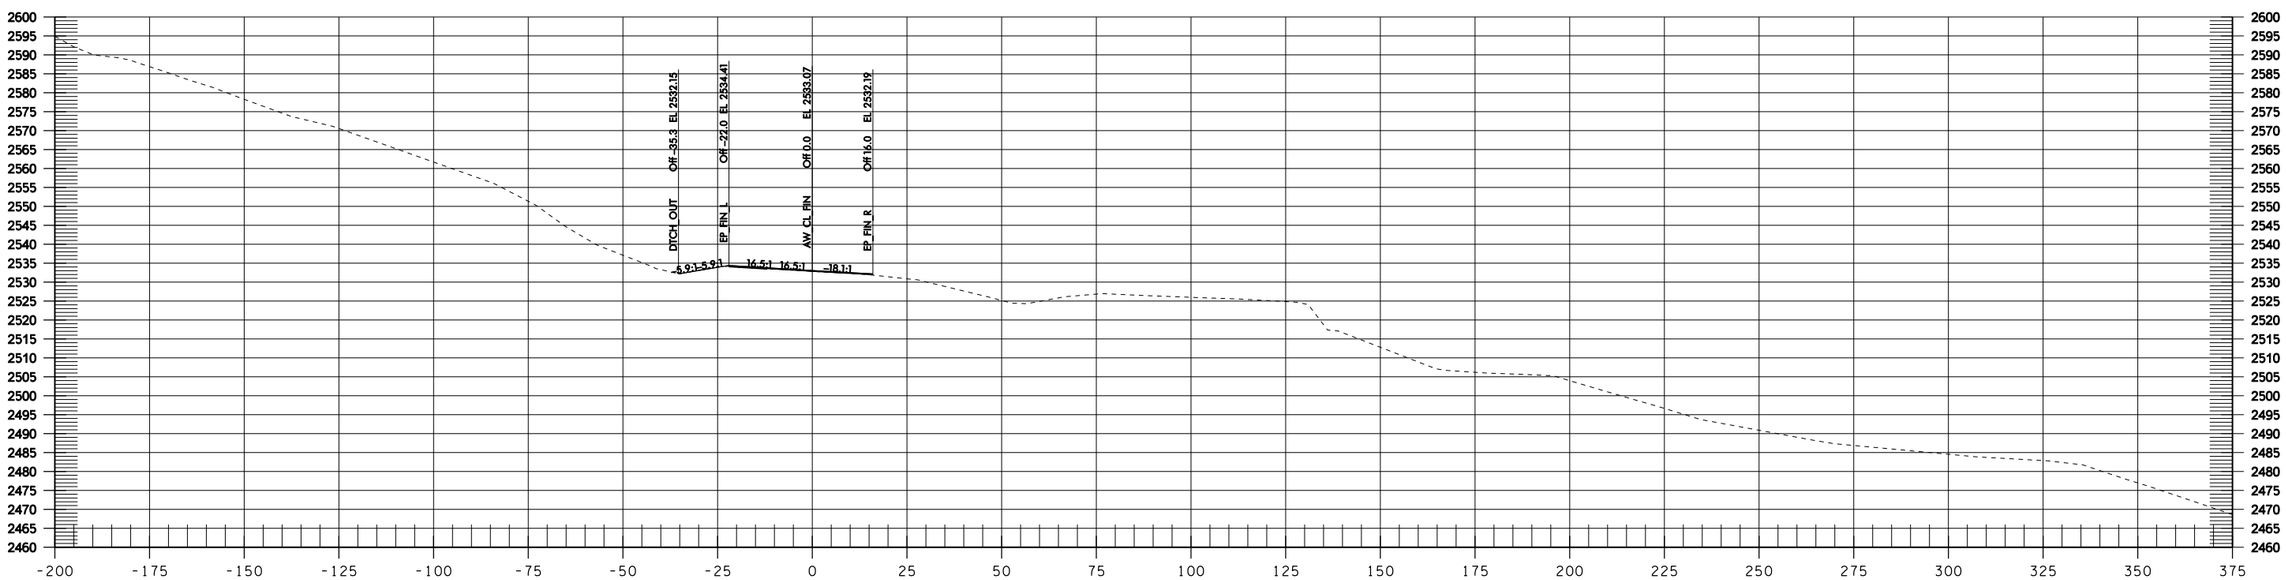

AW 133+00

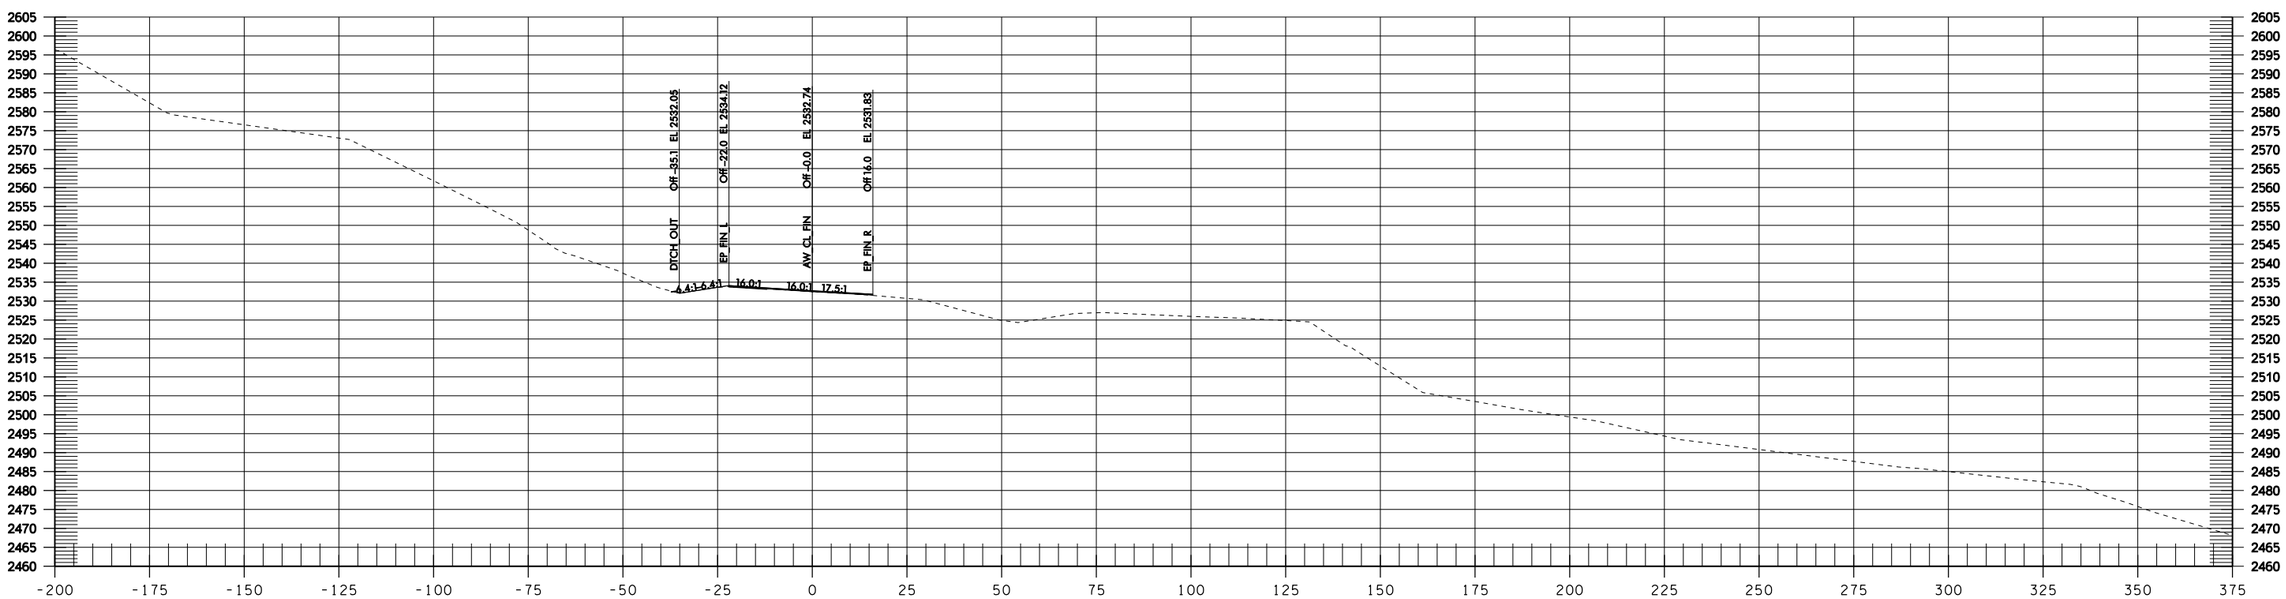

AW 134+00

Informational Use Only Washington State Department of Transportation I-90 Snowshed to Keechelus Dam Phase 1C - Replace Snowshed and Add Lanes

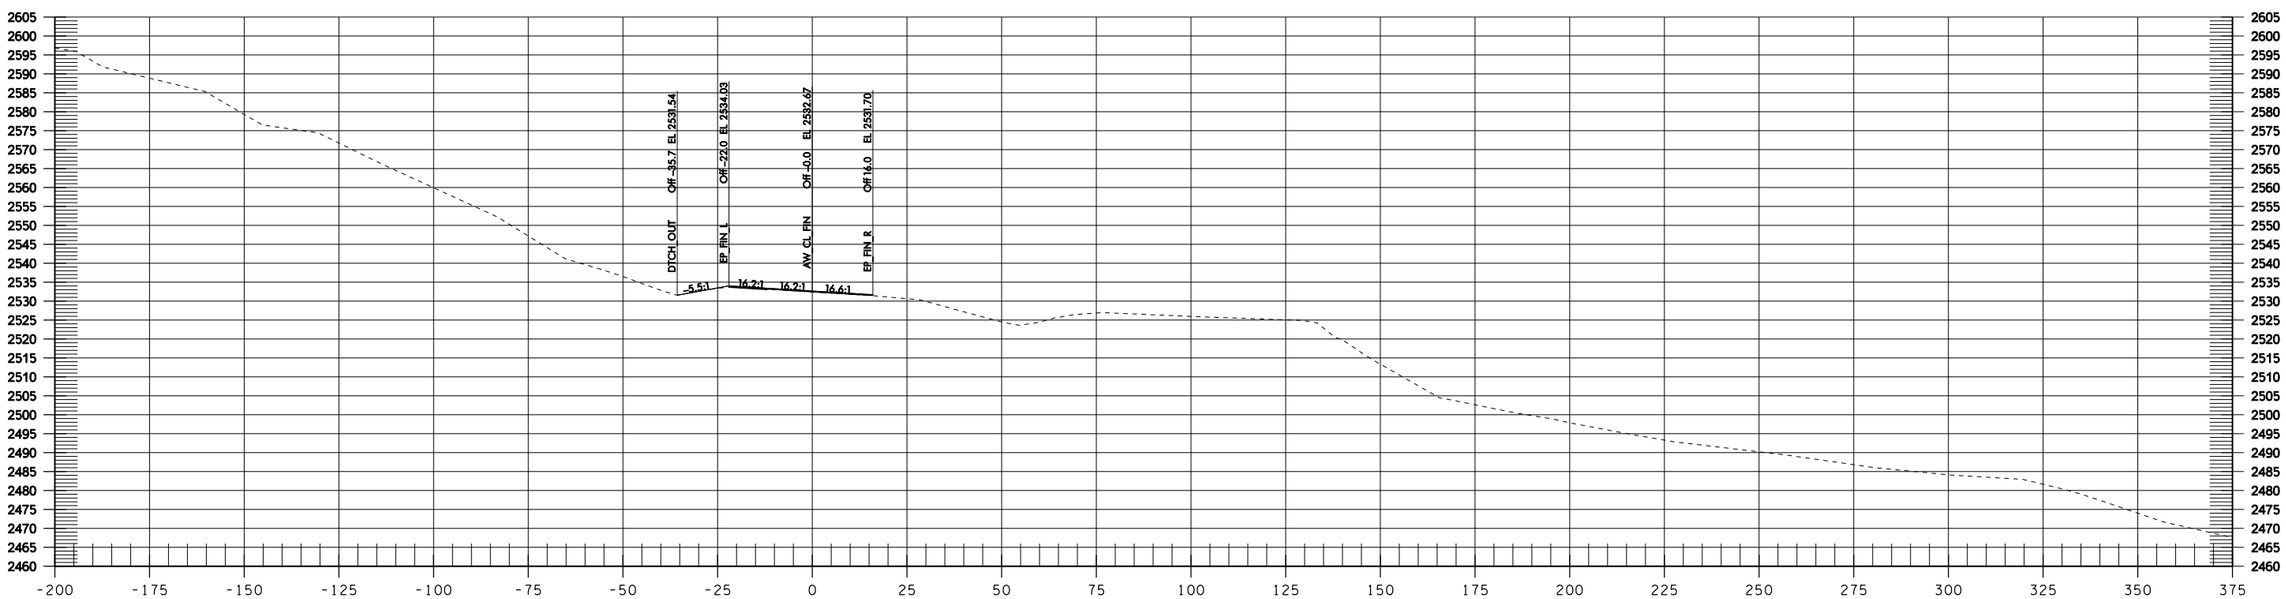

AW 134+50

Informational Use Only Washington State Department of Transportation I-90 Snowshed to Keechelus Dam Phase 1C - Replace Snowshed and Add Lanes

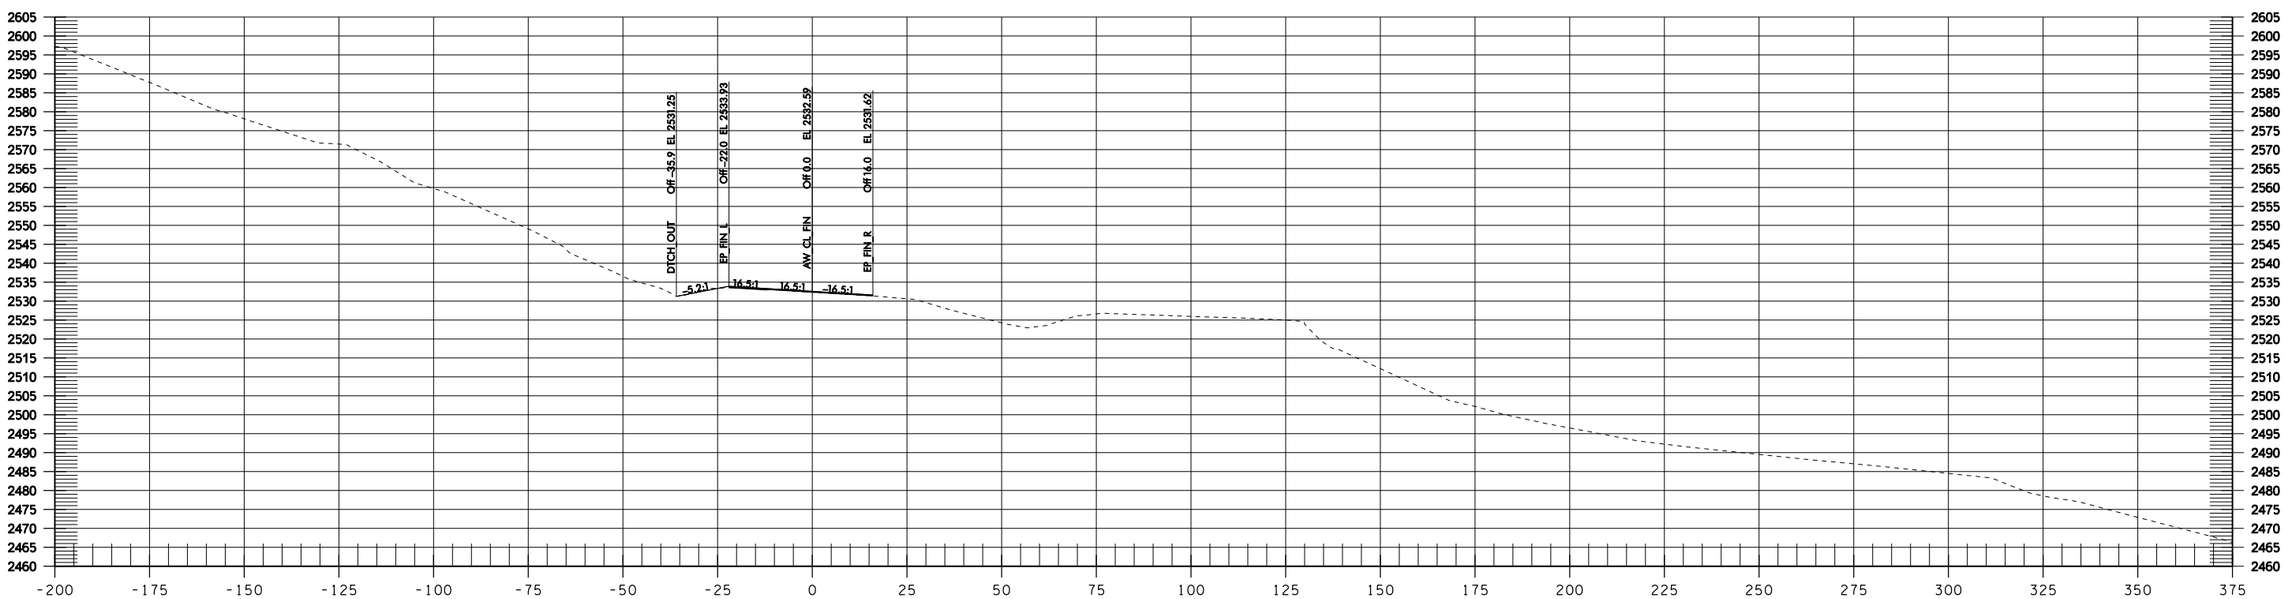

AW 135+00

Informational Use Only Washington State Department of Transportation I-90 Snowshed to Keechelus Dam Phase 1C - Replace Snowshed and Add Lanes

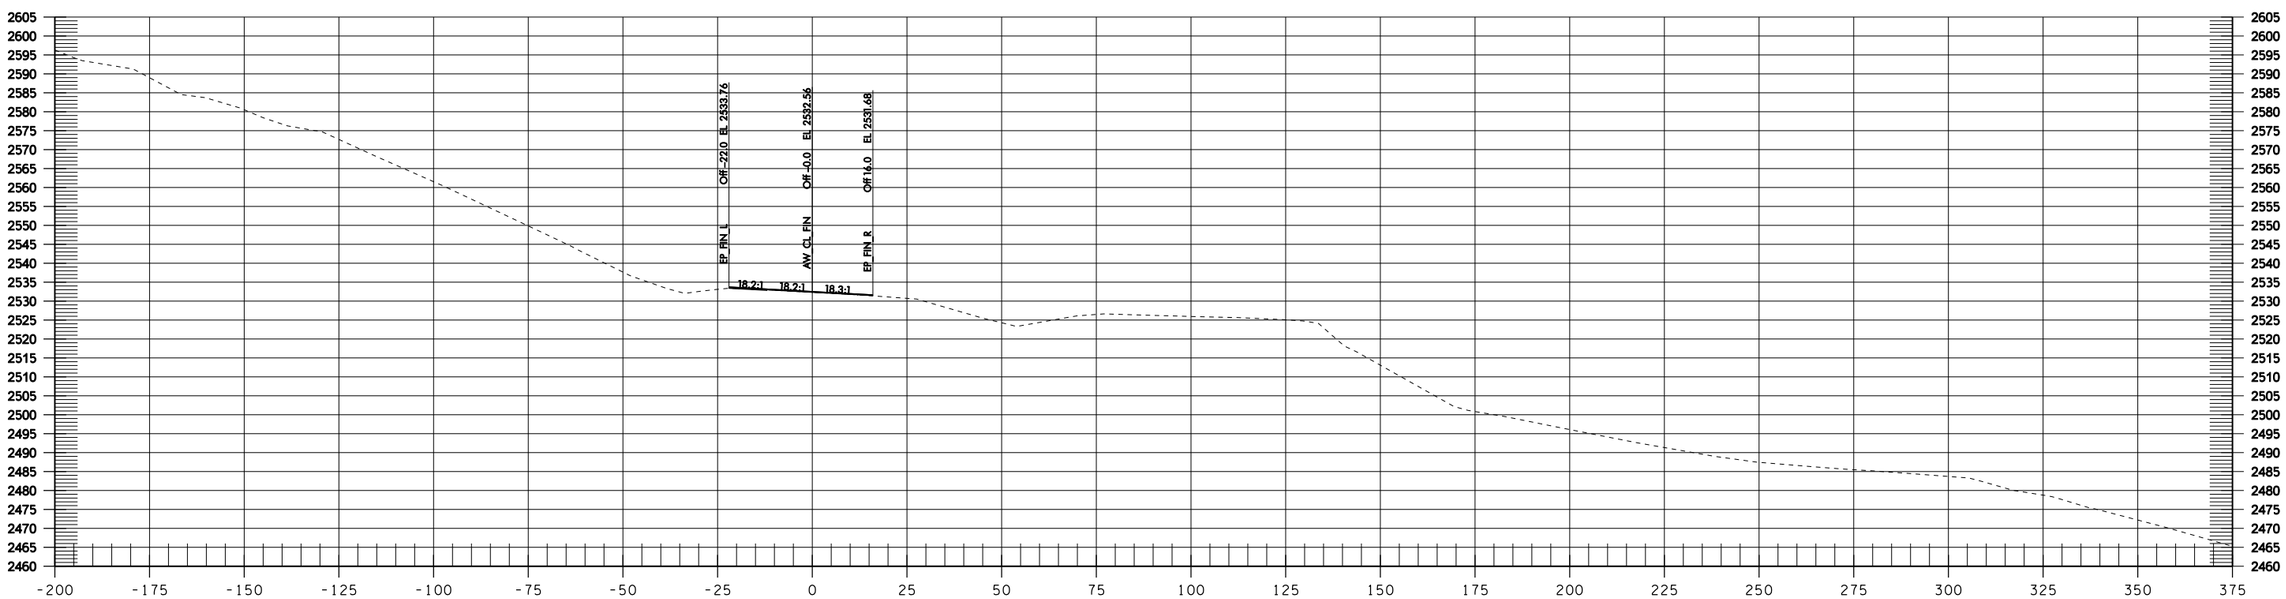

AW 135+50

Informational Use Only Washington State Department of Transportation I-90 Snowshed to Keechelus Dam Phase 1C - Replace Snowshed and Add Lanes

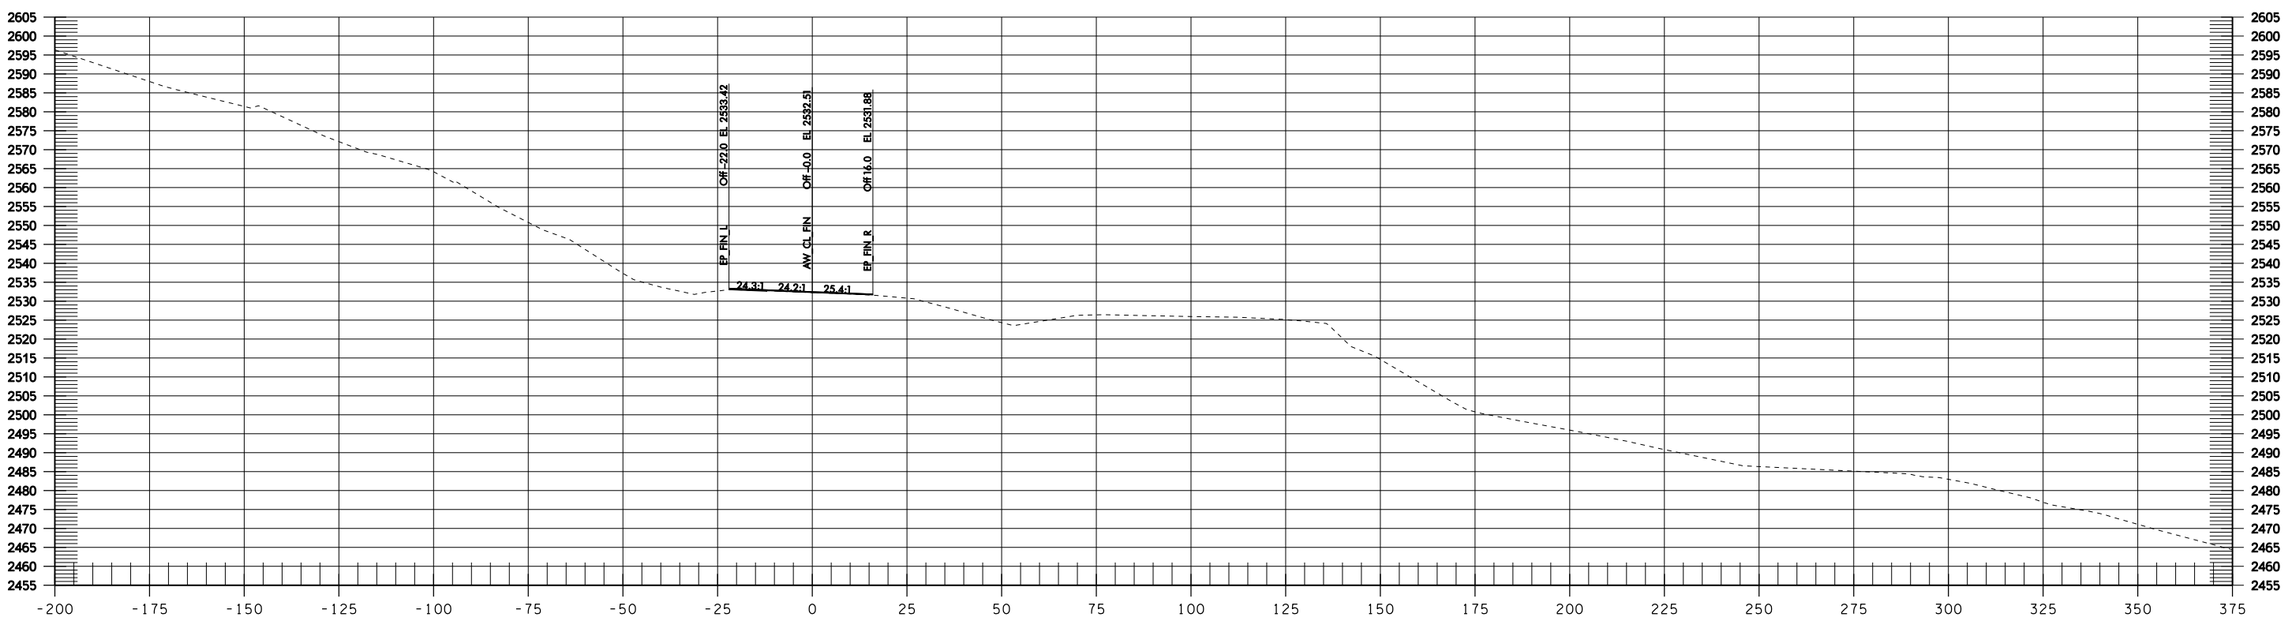

AW 136+00

Informational Use Only Washington State Department of Transportation I-90 Snowshed to Keechelus Dam Phase 1C - Replace Snowshed and Add Lanes

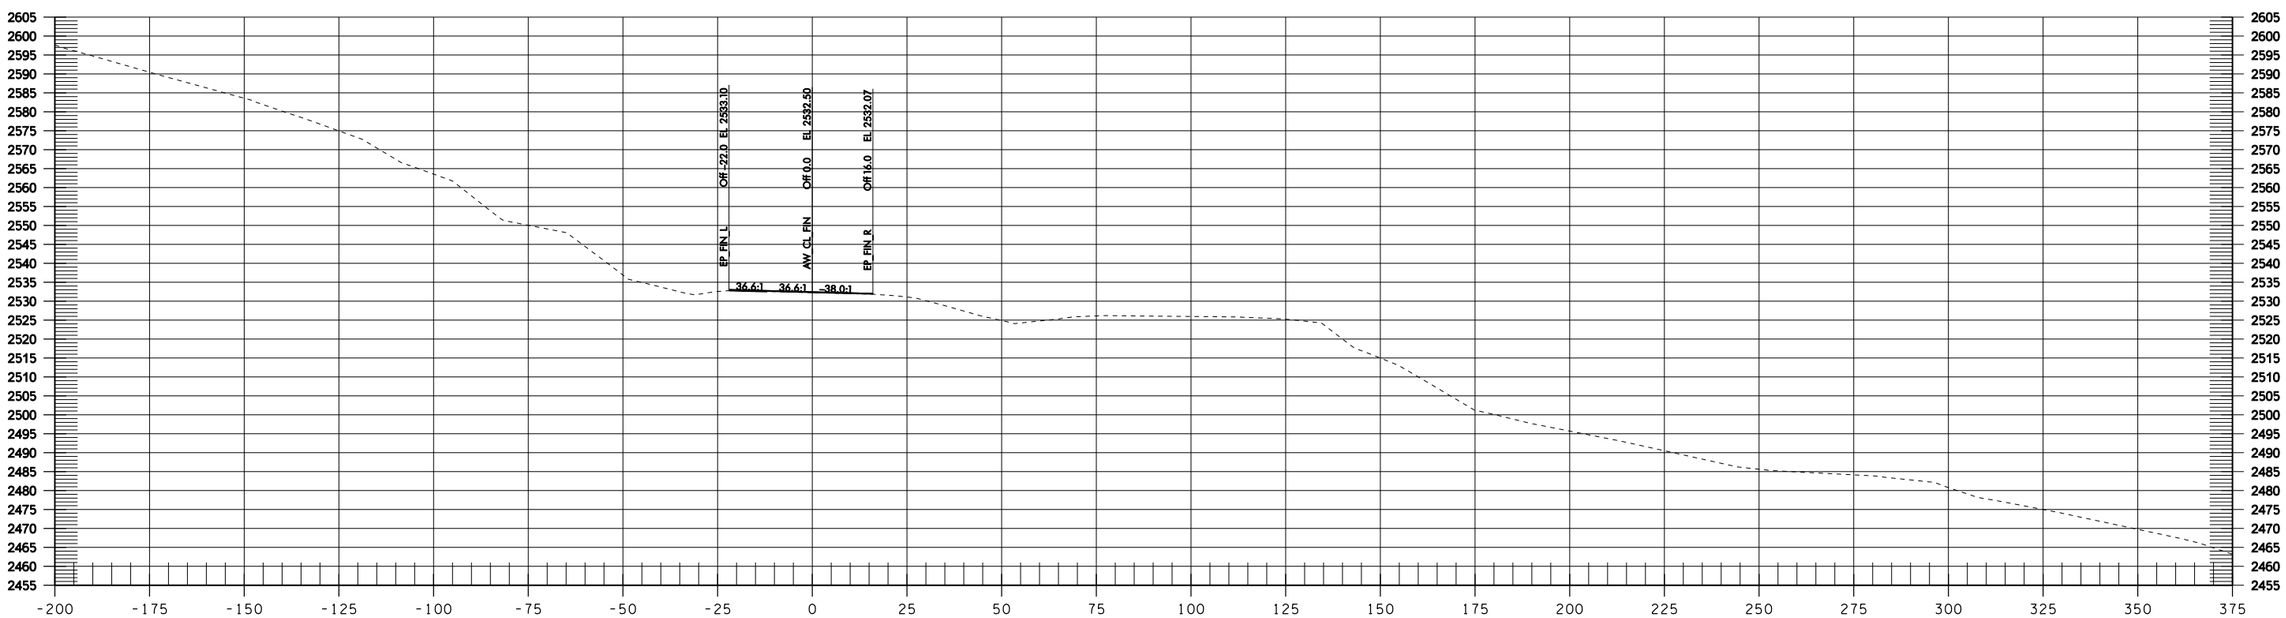

AW 136+50

Informational Use Only Washington State Department of Transportation I-90 Snowshed to Keechelus Dam Phase 1C - Replace Snowshed and Add Lanes

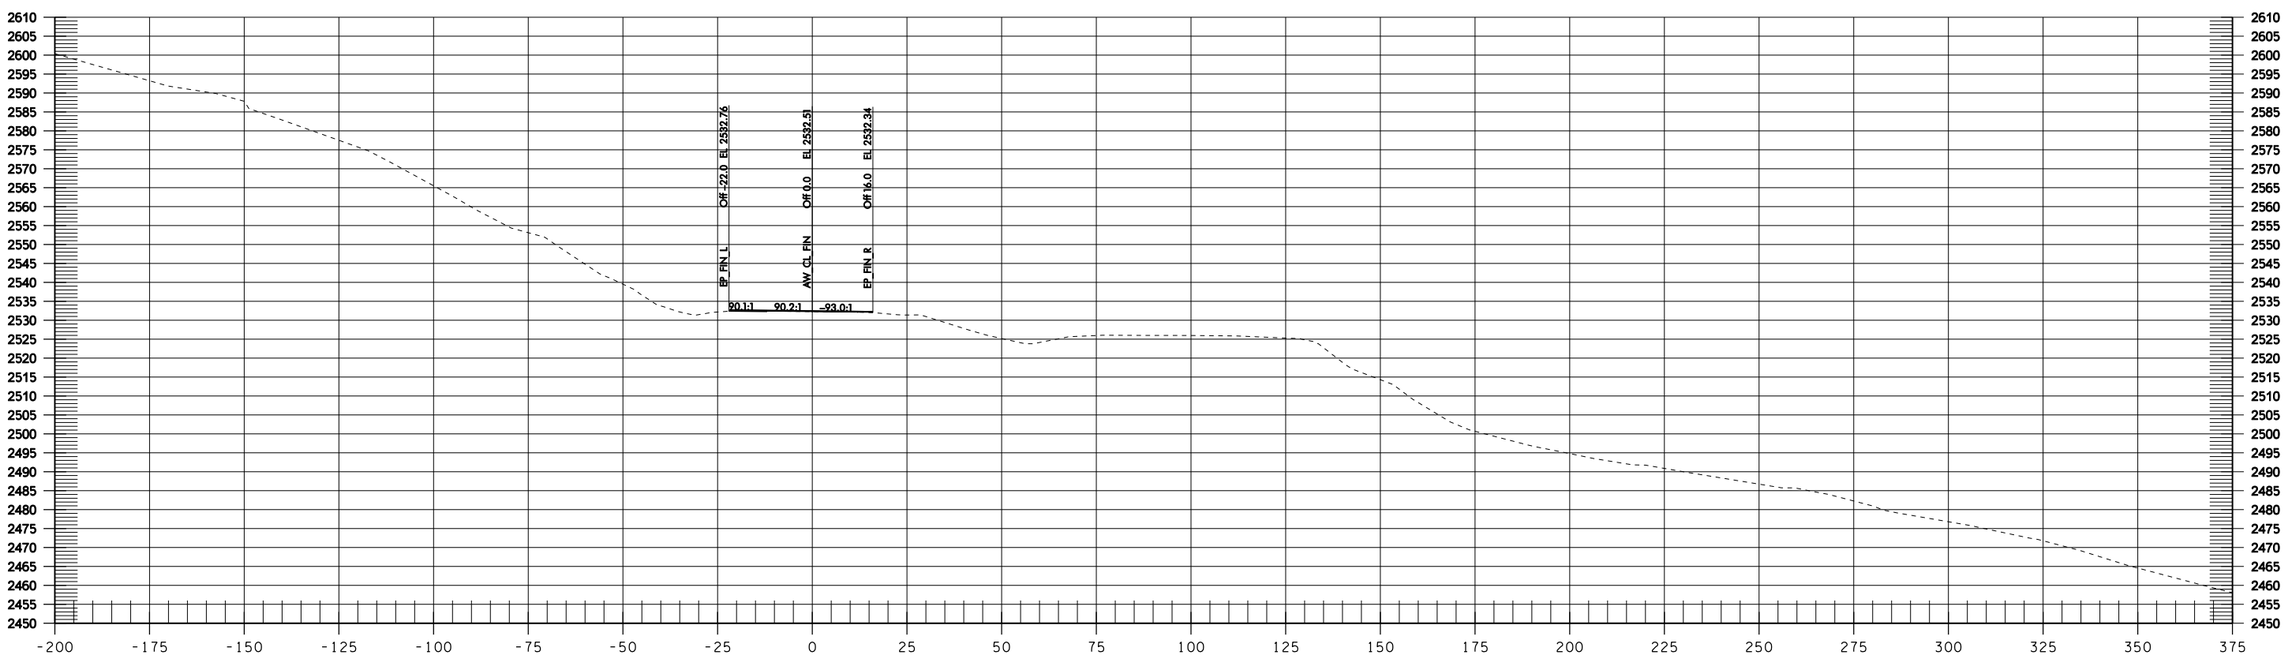

AW 137+00

Informational Use Only Washington State Department of Transportation I-90 Snowshed to Keechelus Dam Phase 1C - Replace Snowshed and Add Lanes

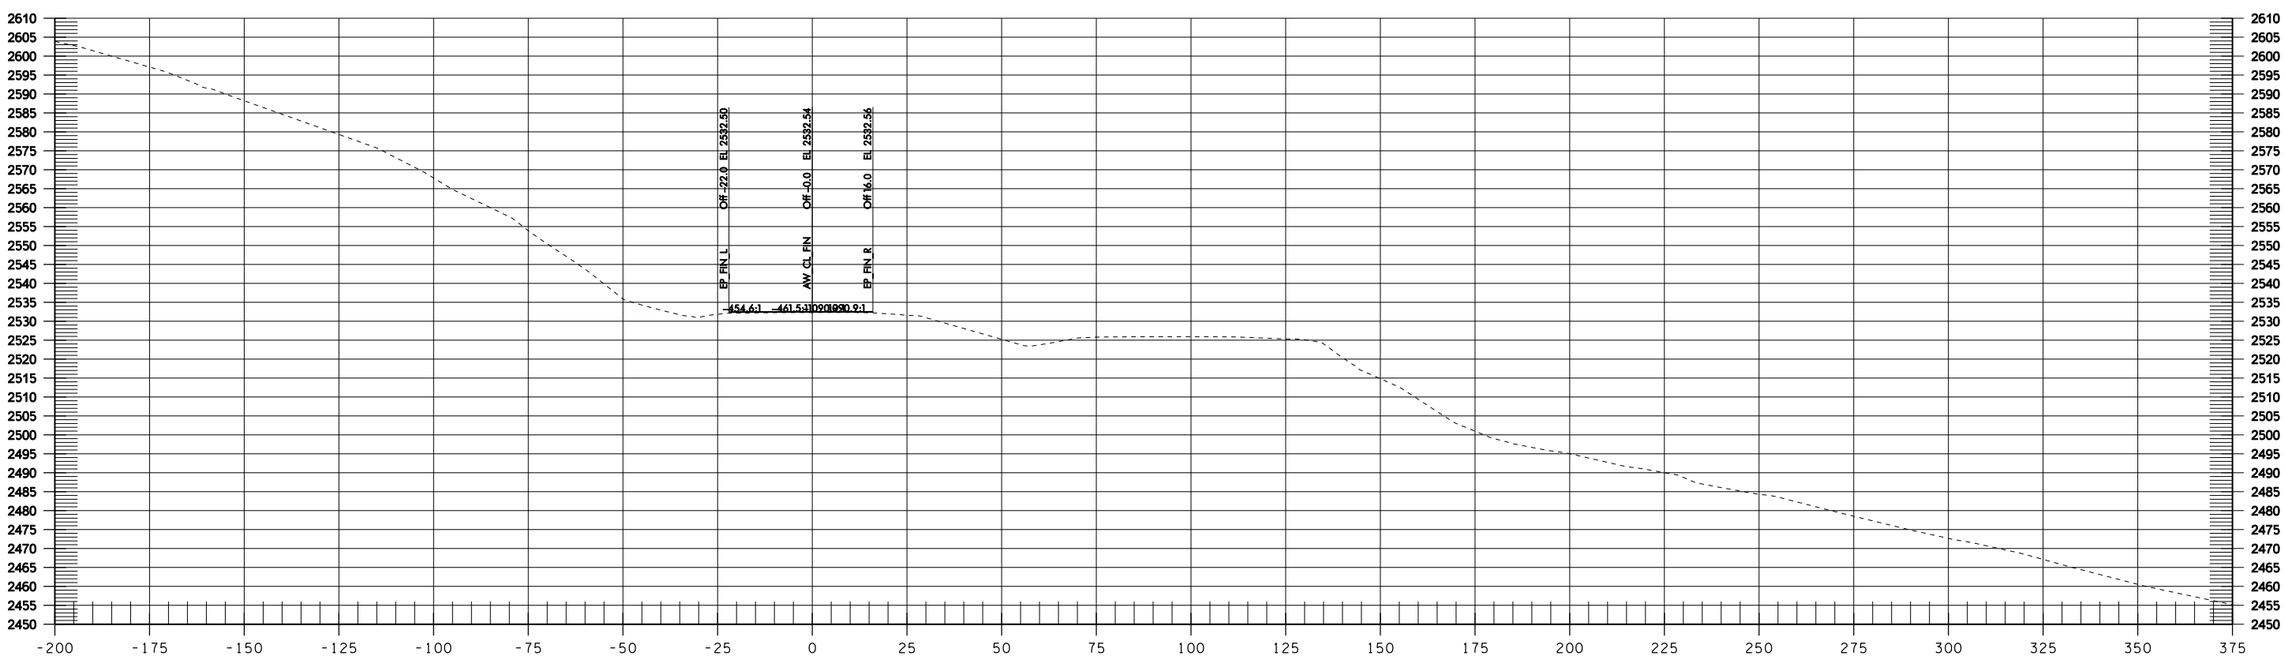

AW 137+50

Informational Use Only Washington State Department of Transportation I-90 Snowshed to Keechelus Dam Phase 1C - Replace Snowshed and Add Lanes

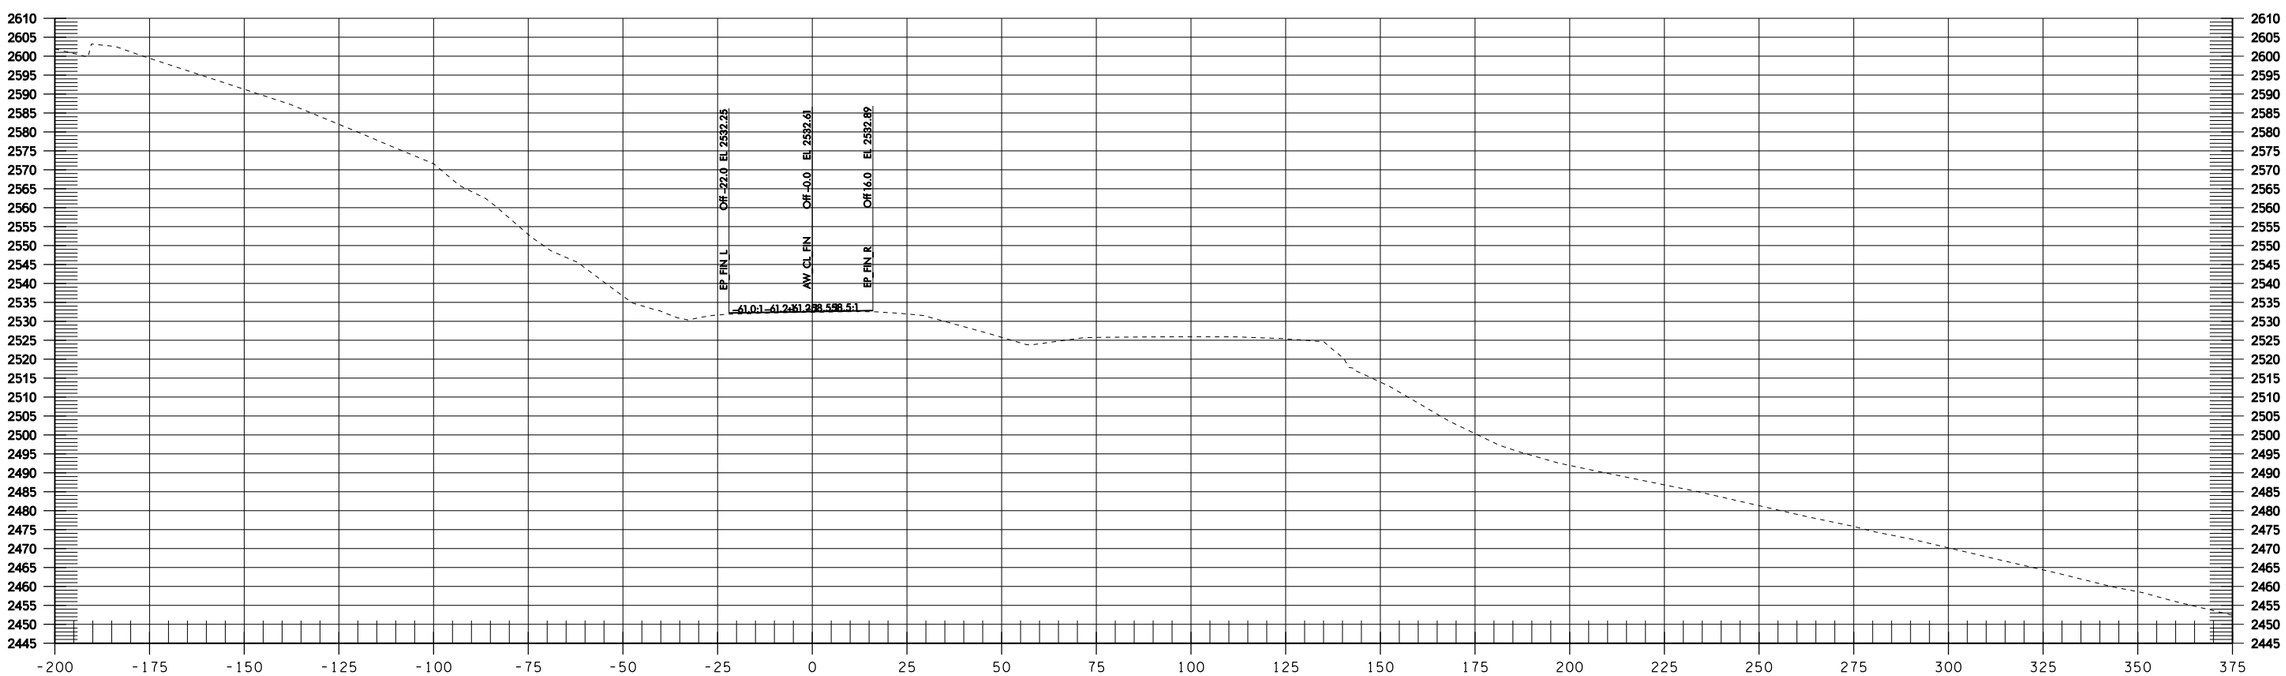

AW 138+00

Informational Use Only Washington State Department of Transportation I-90 Snowshed to Keechelus Dam Phase 1C - Replace Snowshed and Add Lanes

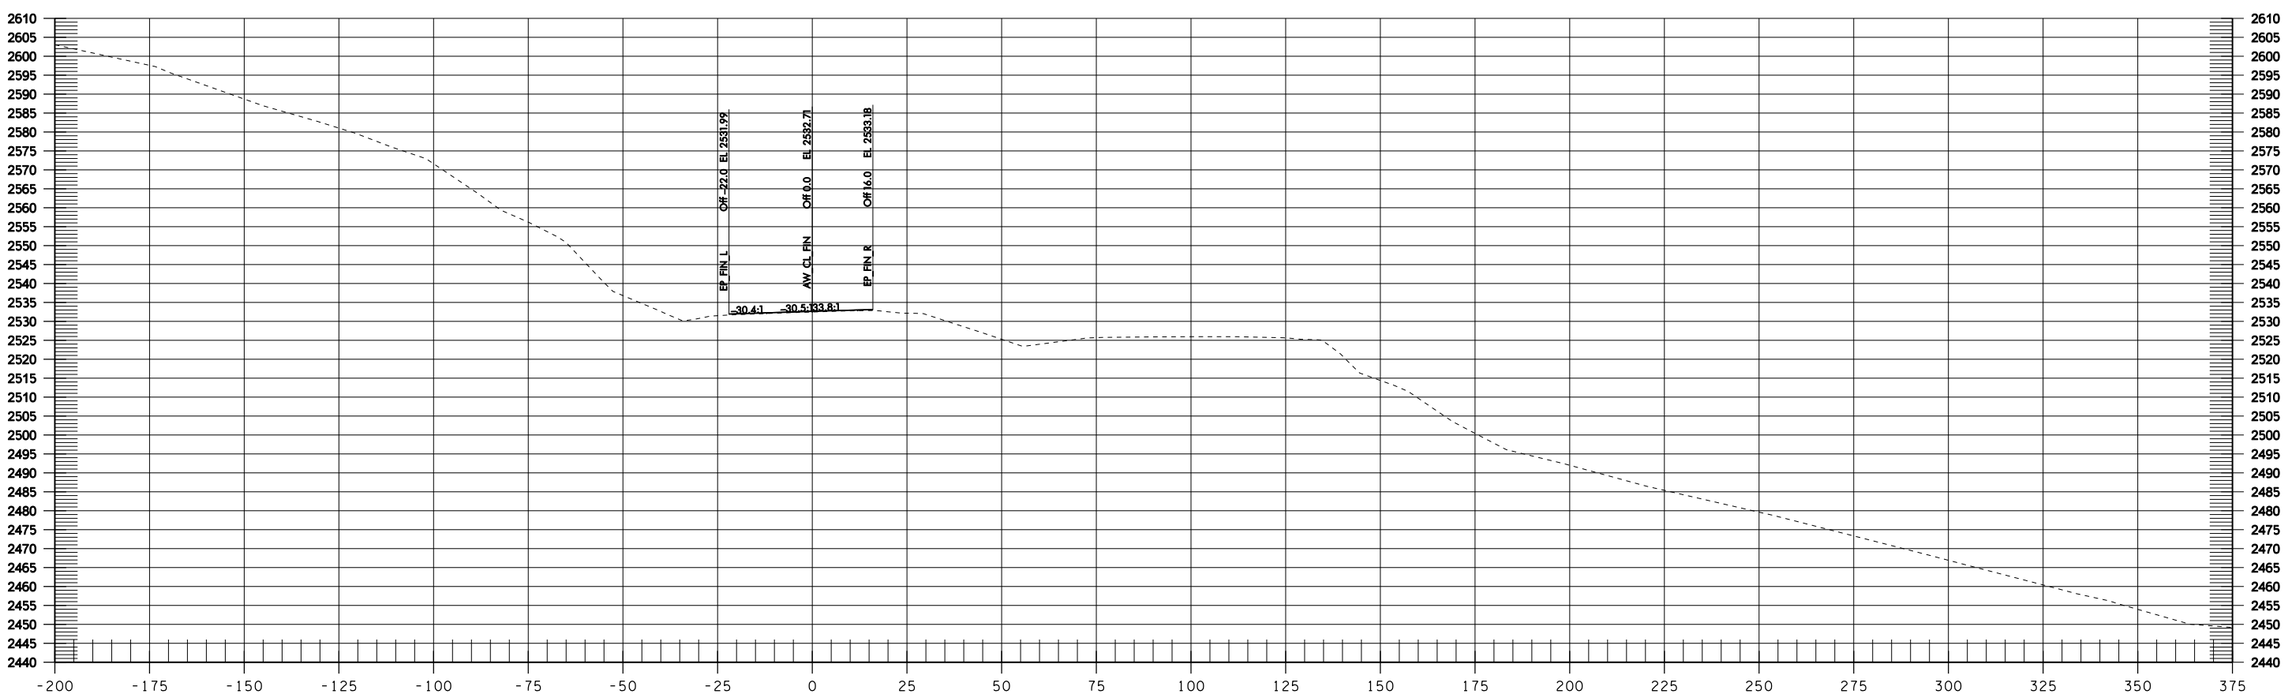

AW 138+50

Informational Use Only Washington State Department of Transportation I-90 Snowshed to Keechelus Dam Phase 1C - Replace Snowshed and Add Lanes

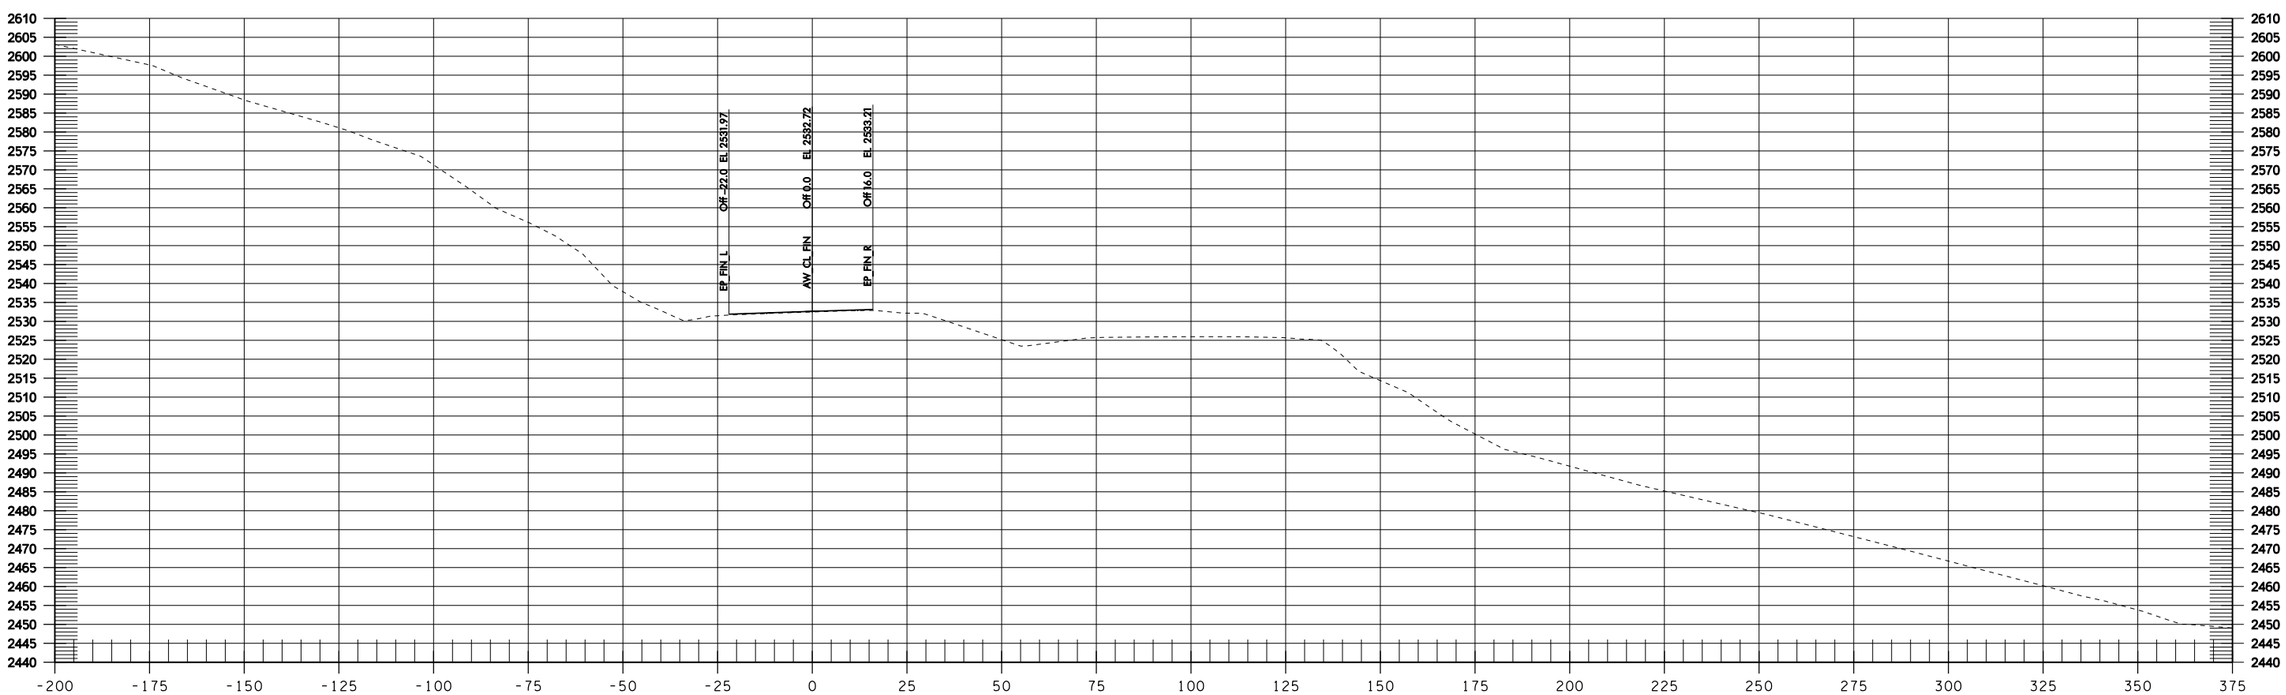

AW 138+55

Informational Use Only Washington State Department of Transportation I-90 Snowshed to Keechelus Dam Phase 1C - Replace Snowshed and Add Lanes