PLOT2 04/07/2005s:\414126\Electrical\MASTER_FILES\DETAILS Homepage\trenchacp_e.dgn trinhha

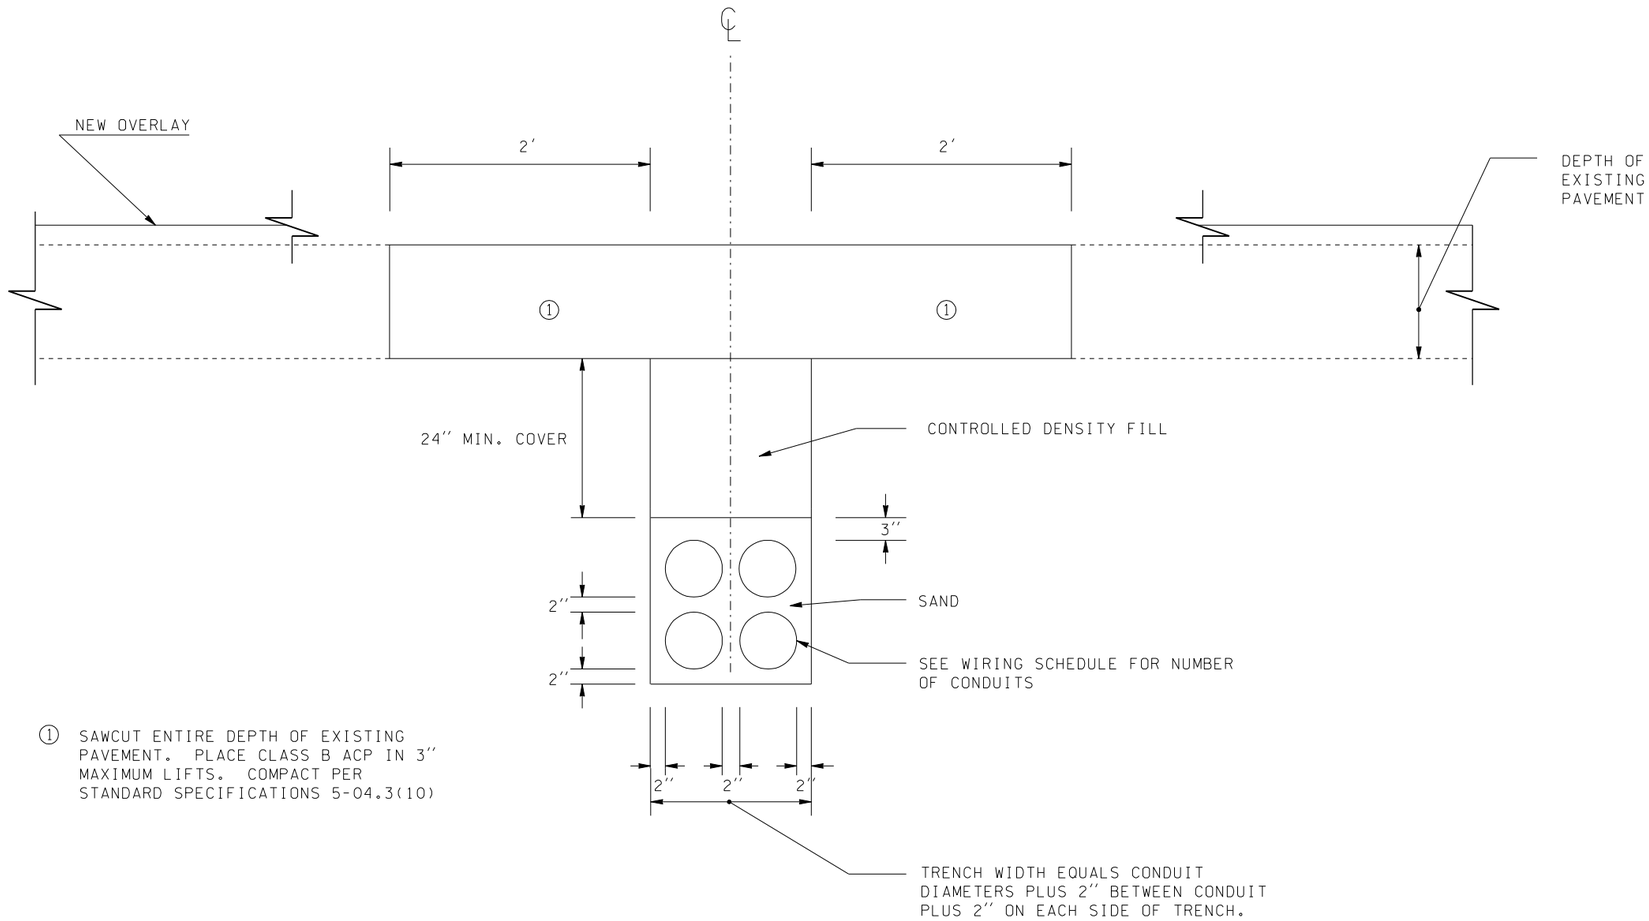


① SAWCUT ENTIRE DEPTH OF EXISTING PAVEMENT. PLACE CLASS B ACP IN 3'' MAXIMUM LIFTS. COMPACT PER STANDARD SPECIFICATIONS 5-04.3(10)

# TRENCHING DETAIL-ACP OVERLAY

(NOT TO SCALE)

| | | | | | REGION NO. | STATE | FED.AID PROJ.NO. |
|---|---|---|---|---|---|---|---|
| DESIGNED BY WSDOT | | | | | 10 | WASH | |
| ENTERED BY WSDOT | | | | | | | |
| CHECKED BY WSDOT | | 2-1-99 | CENTERLINE /TEXT | JH | JOB NUMBER | | |
| PROJ. ENGR. | | 12/10/98 | "NEW OVERLAY" | JH | | | |
| REGIONAL ADM. | | 6-23-98 | NEW DETAIL- "NO OVERLAY" | JH | CONTRACT NO. | | |
| | DATE | DATE | REVISION | BY | | | |

ENVIRONMENTAL AND ENGINEERING SERVICE CENTER

Washington State Department of Transportation

ENGLISH

ROADWAY TRENCH DETAIL

9.02E

SHEET OF SHEETS