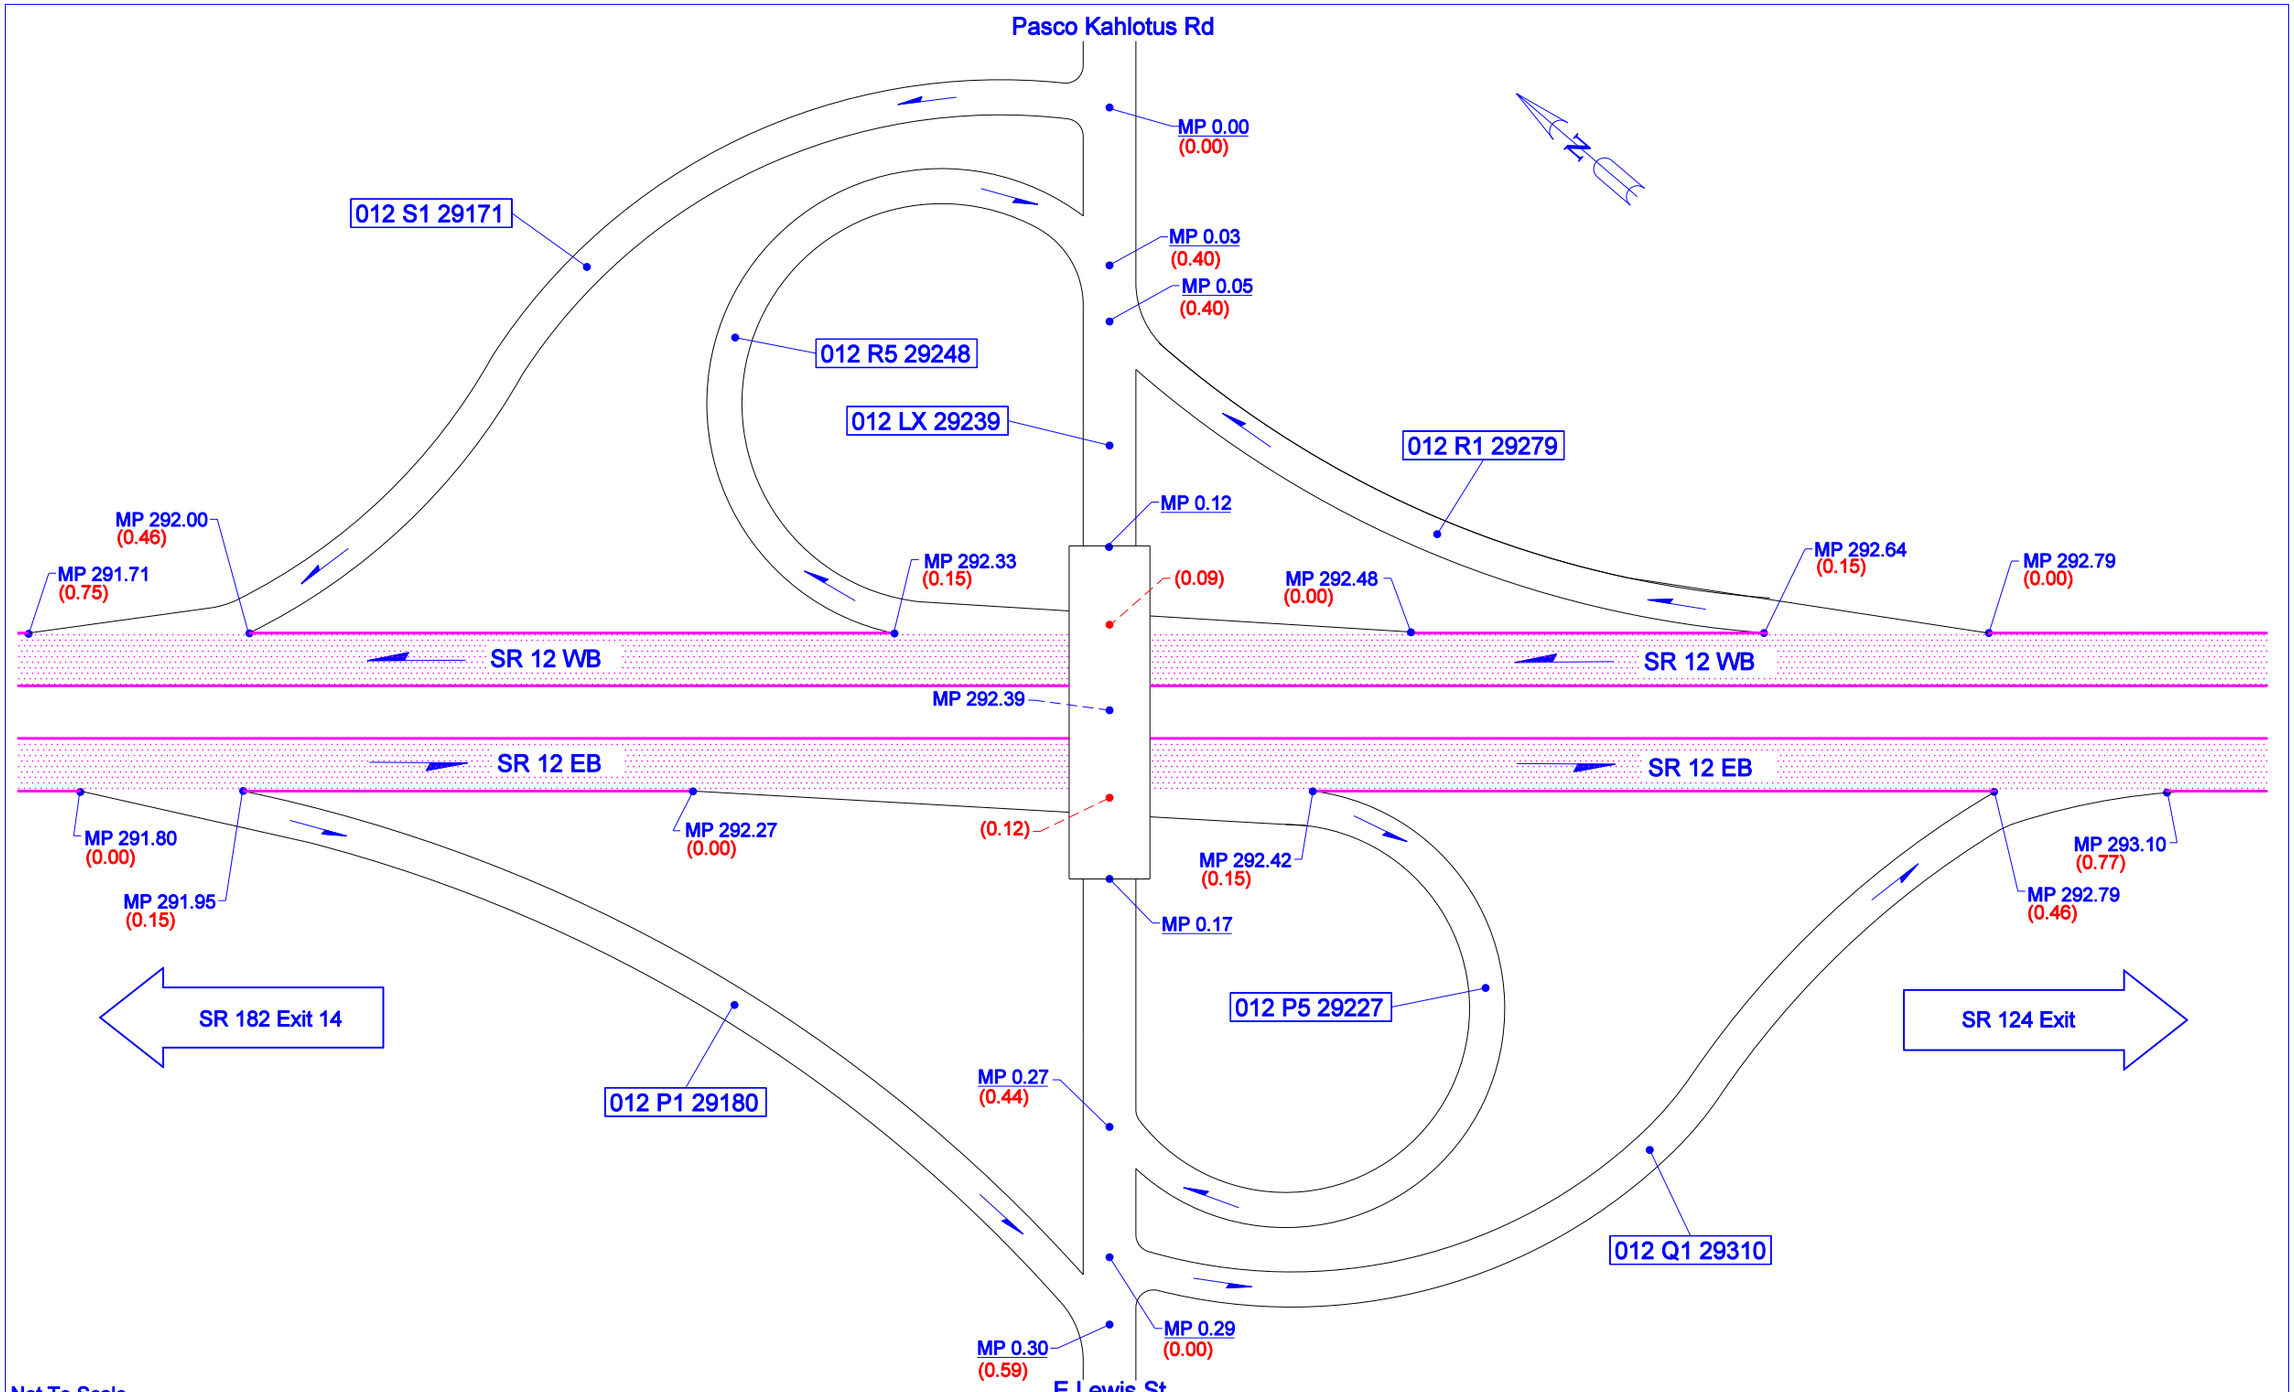

Not To Scale

9/17/2004	BTL	WSDOT SOUTH CENTRAL REGION	PASCO, FRANKLIN COUNTY	JCT E. LEWIS ST/PASCO KAHLOTUS RD	SR 12