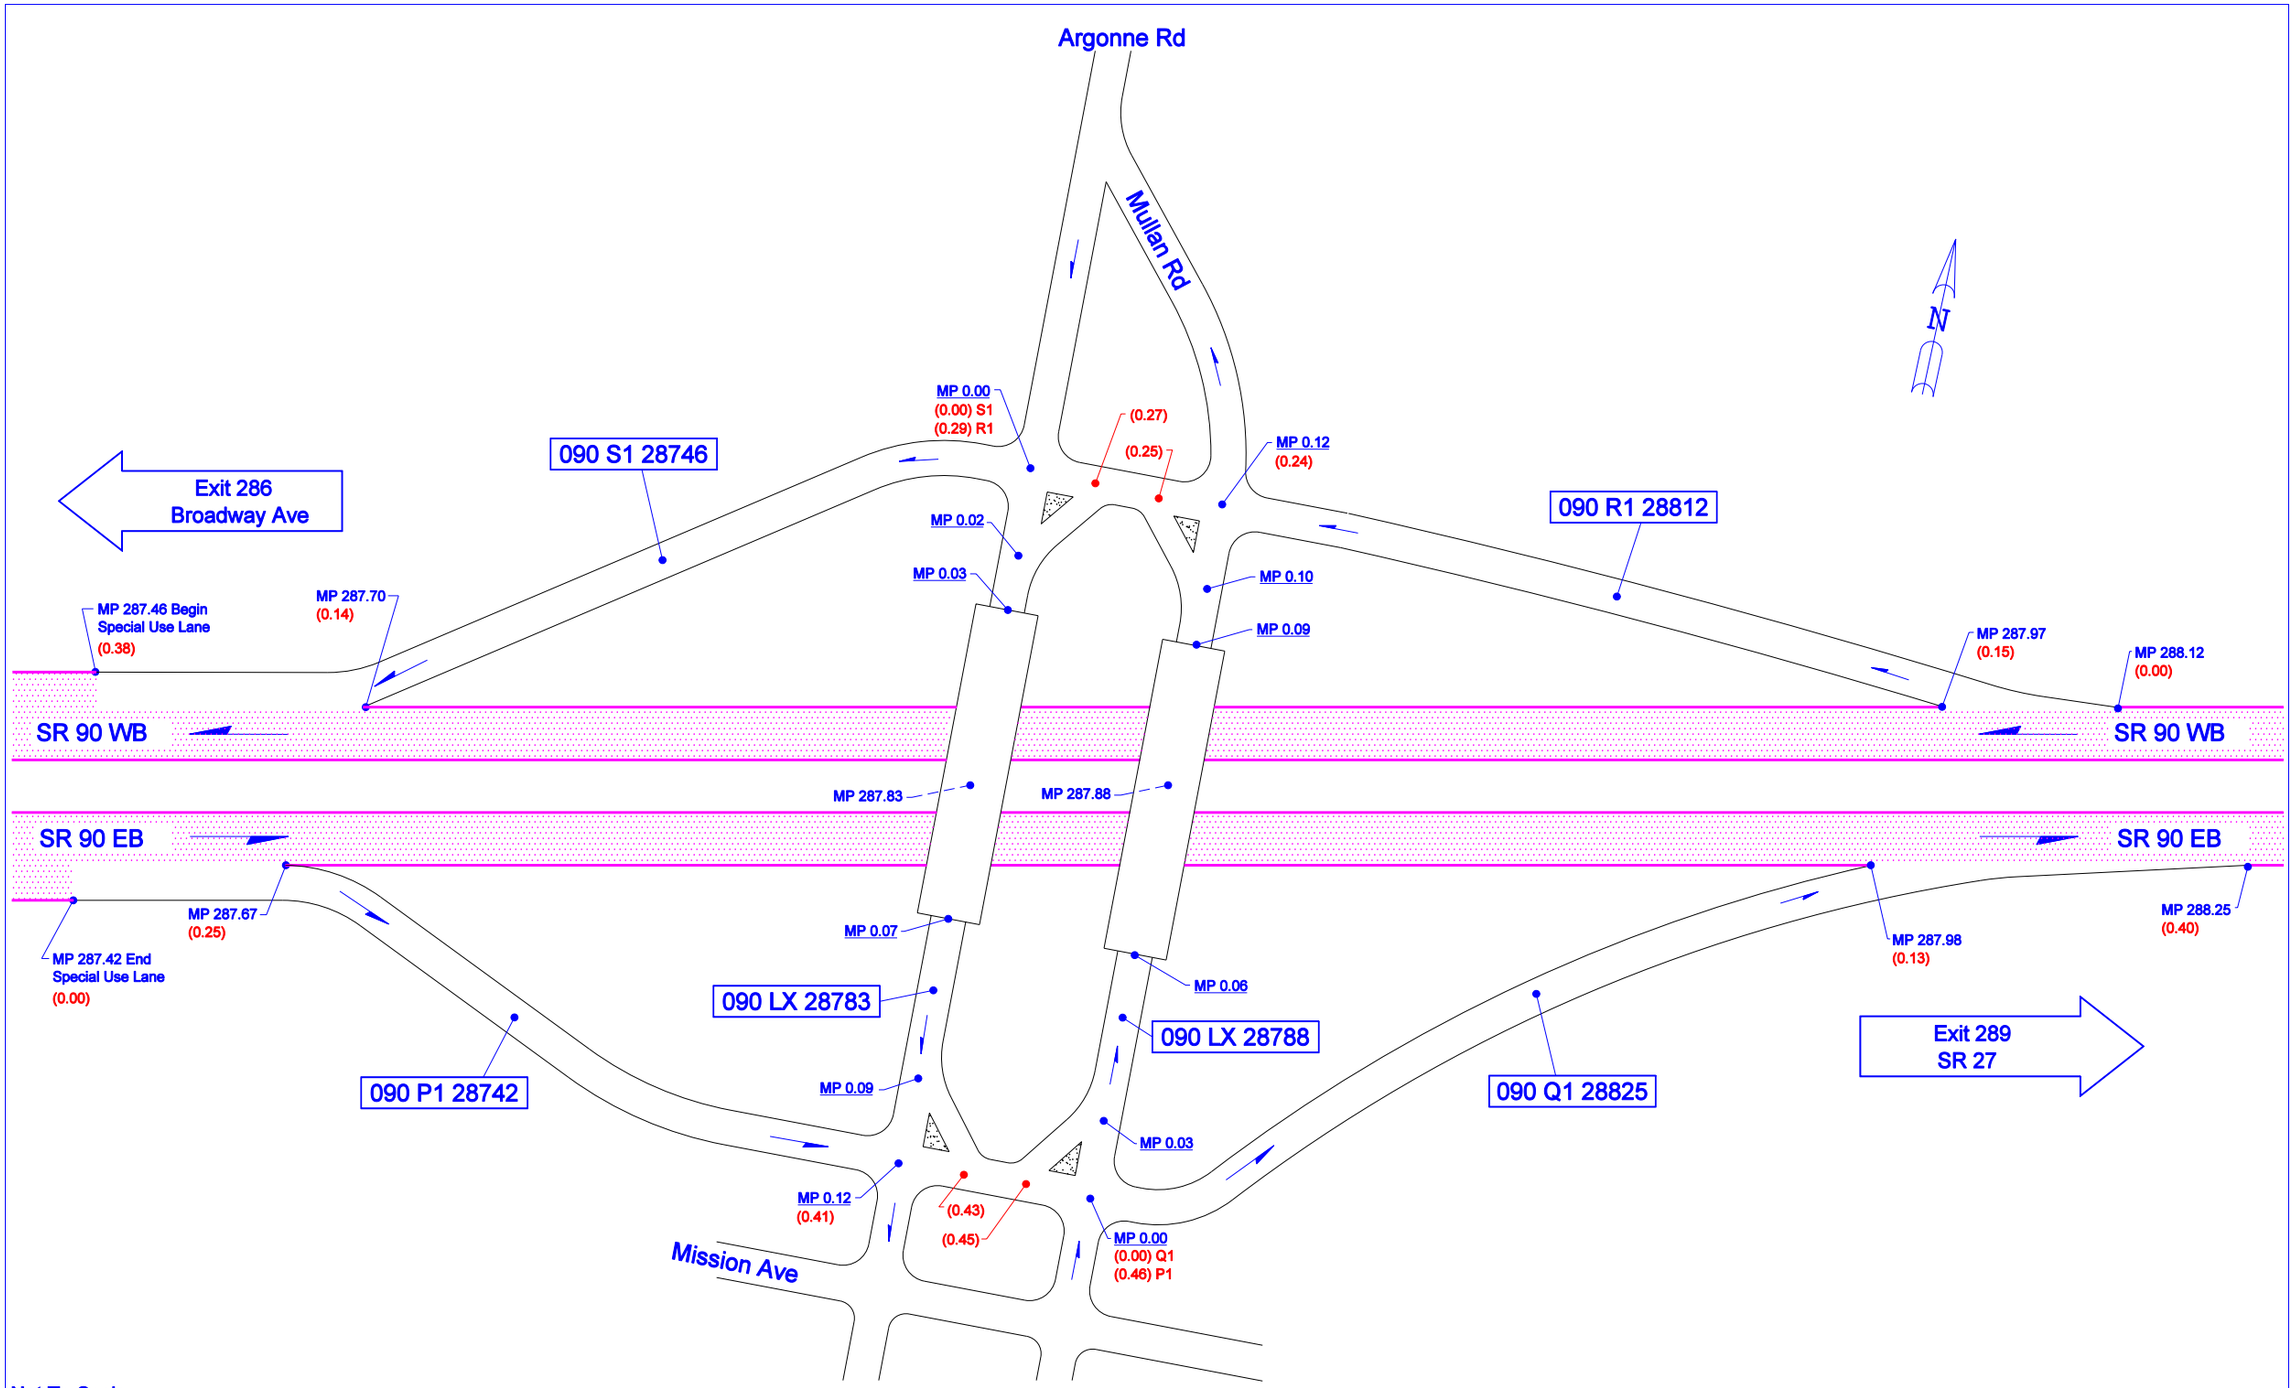

Not To Scale

07/14/2009	KLK	WSDOT EASTERN REGION	SPOKANE VALLEY, SPOKANE COUNTY	JUNCTION ARGONNE RD	SR 90 - EXIT 287