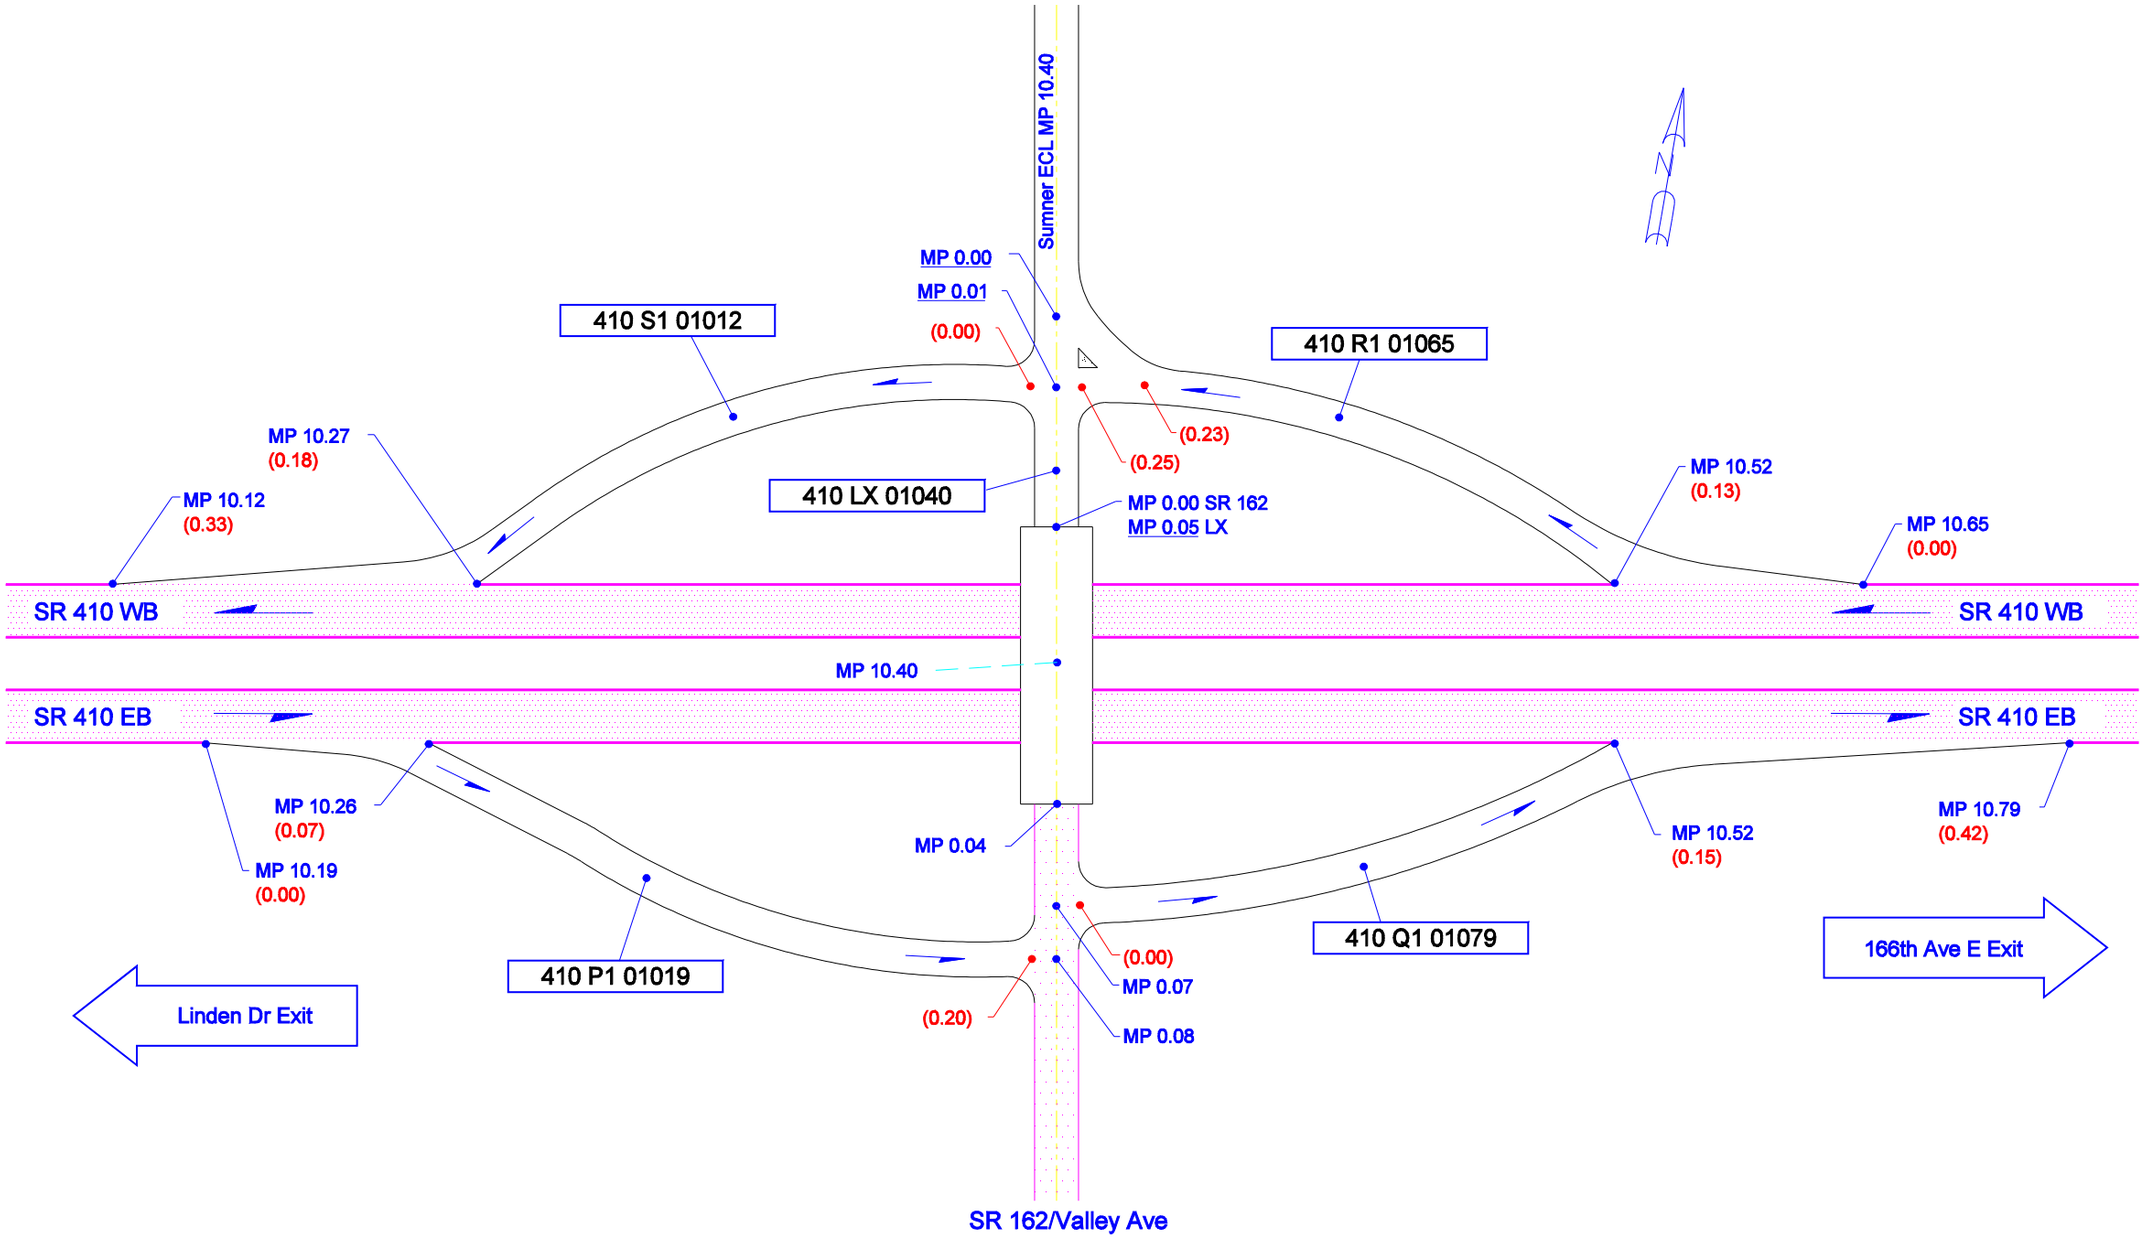

Not To Scale

11/19/1992	KLK	WSDOT OLYMPIC REGION	SUMNER, PIERCE COUNTY	JUNCTION SR 162/VALLEY AVE	SR 410