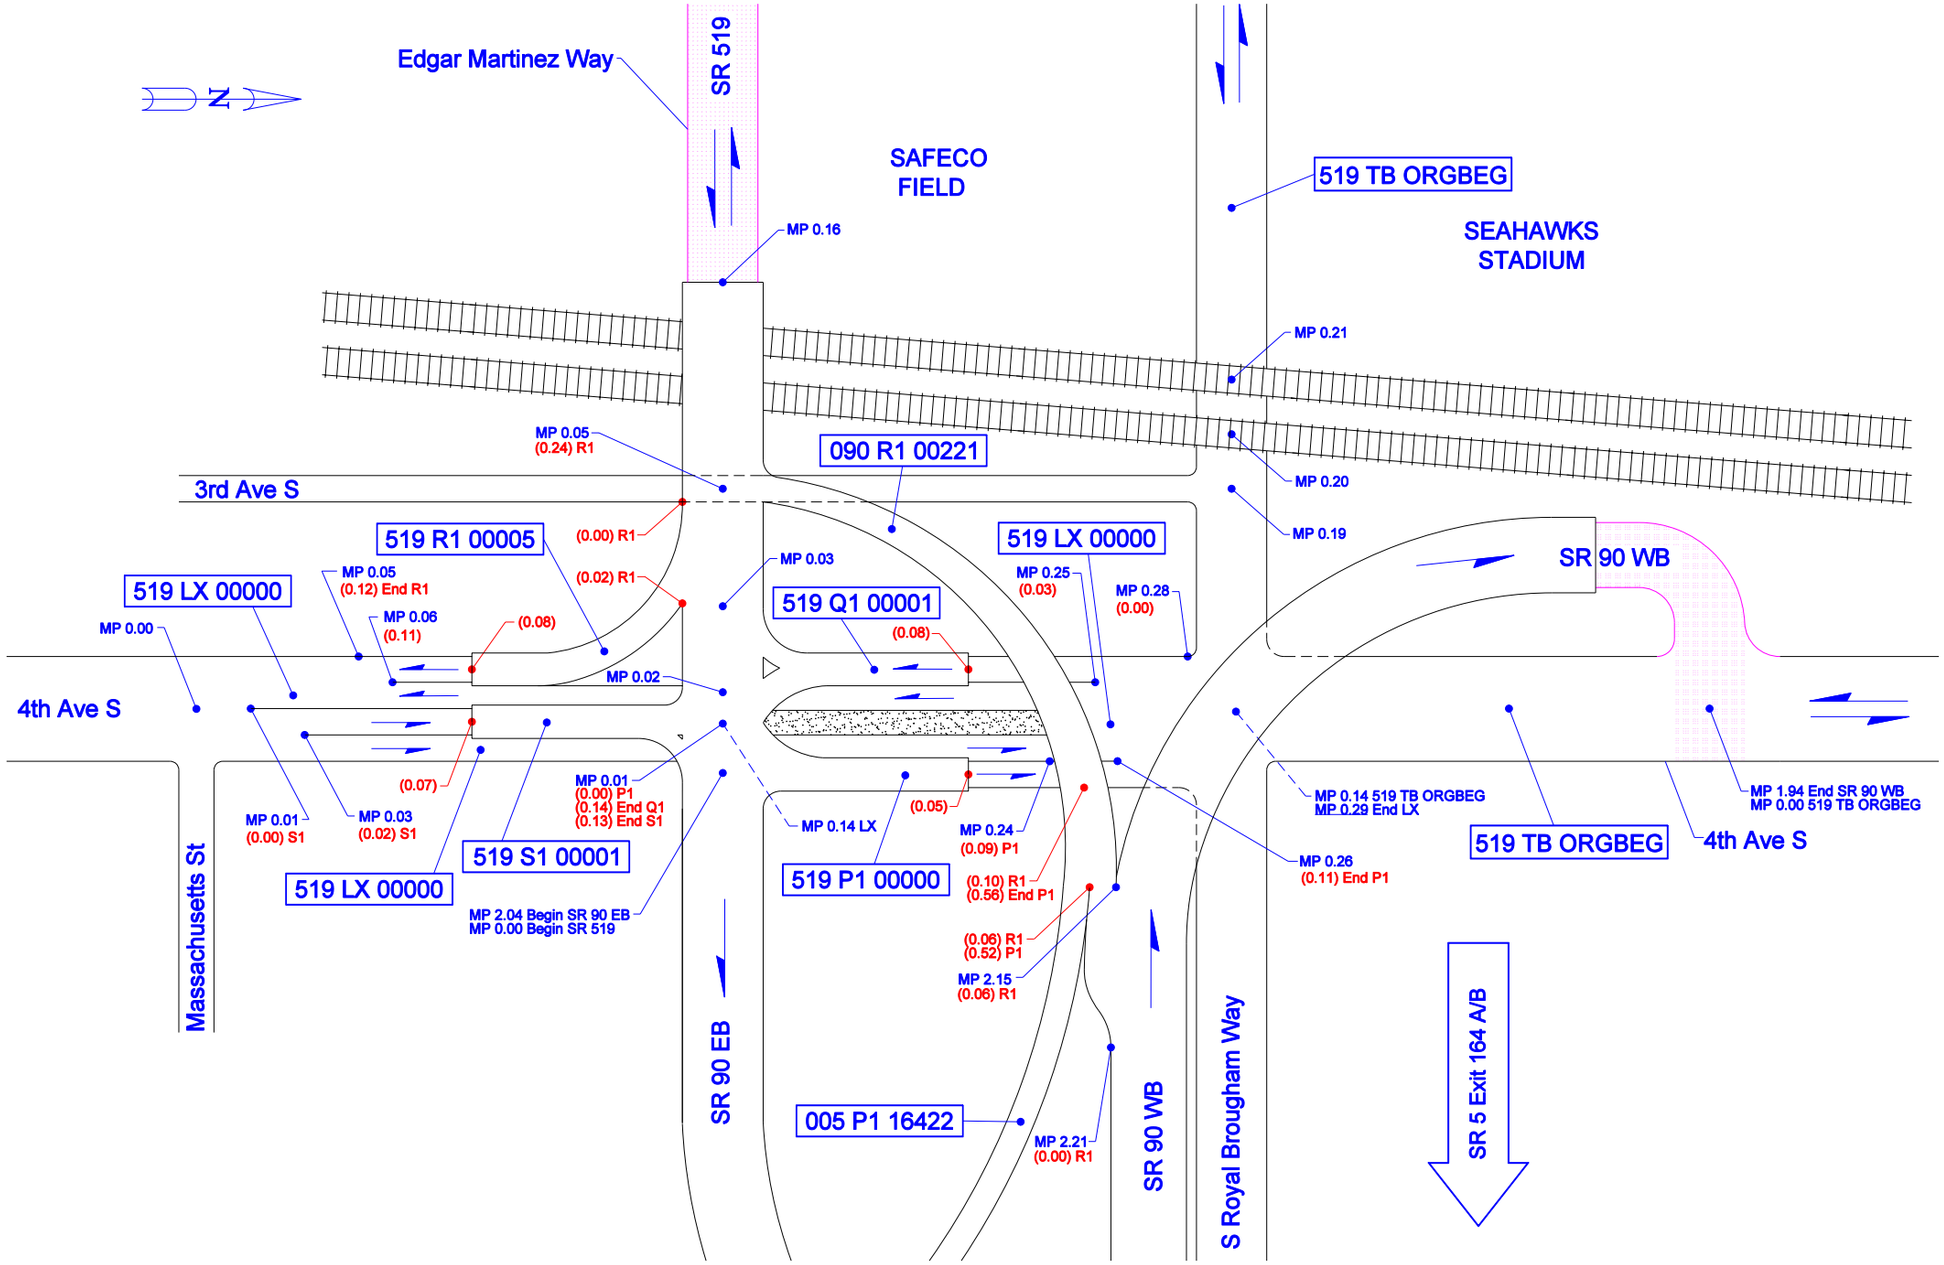

Not To Scale

08/09/2011	KWP	WSDOT NORTHWEST REGION	SEATTLE, KING CONUNTY	JCT SR 90/ROYAL BROUGHAM WAY	SR 519